8/17/99

PROJECT REFERENCE NO.	SHEET NO.
R-2610 B	EC-70/CONST.35
R /W SHEET NO.	
ROADWAY DESIGN ENGINEER	HYDRAULICS ENGINEER

METRIC 5 0 10

CONST.REV.

R /W REV.

SEE SHEET 54 & 55 FOR -L- PROFILE
SEE SHEET 2-L FOR -L- & -Y18- INTERSECTION DETAIL

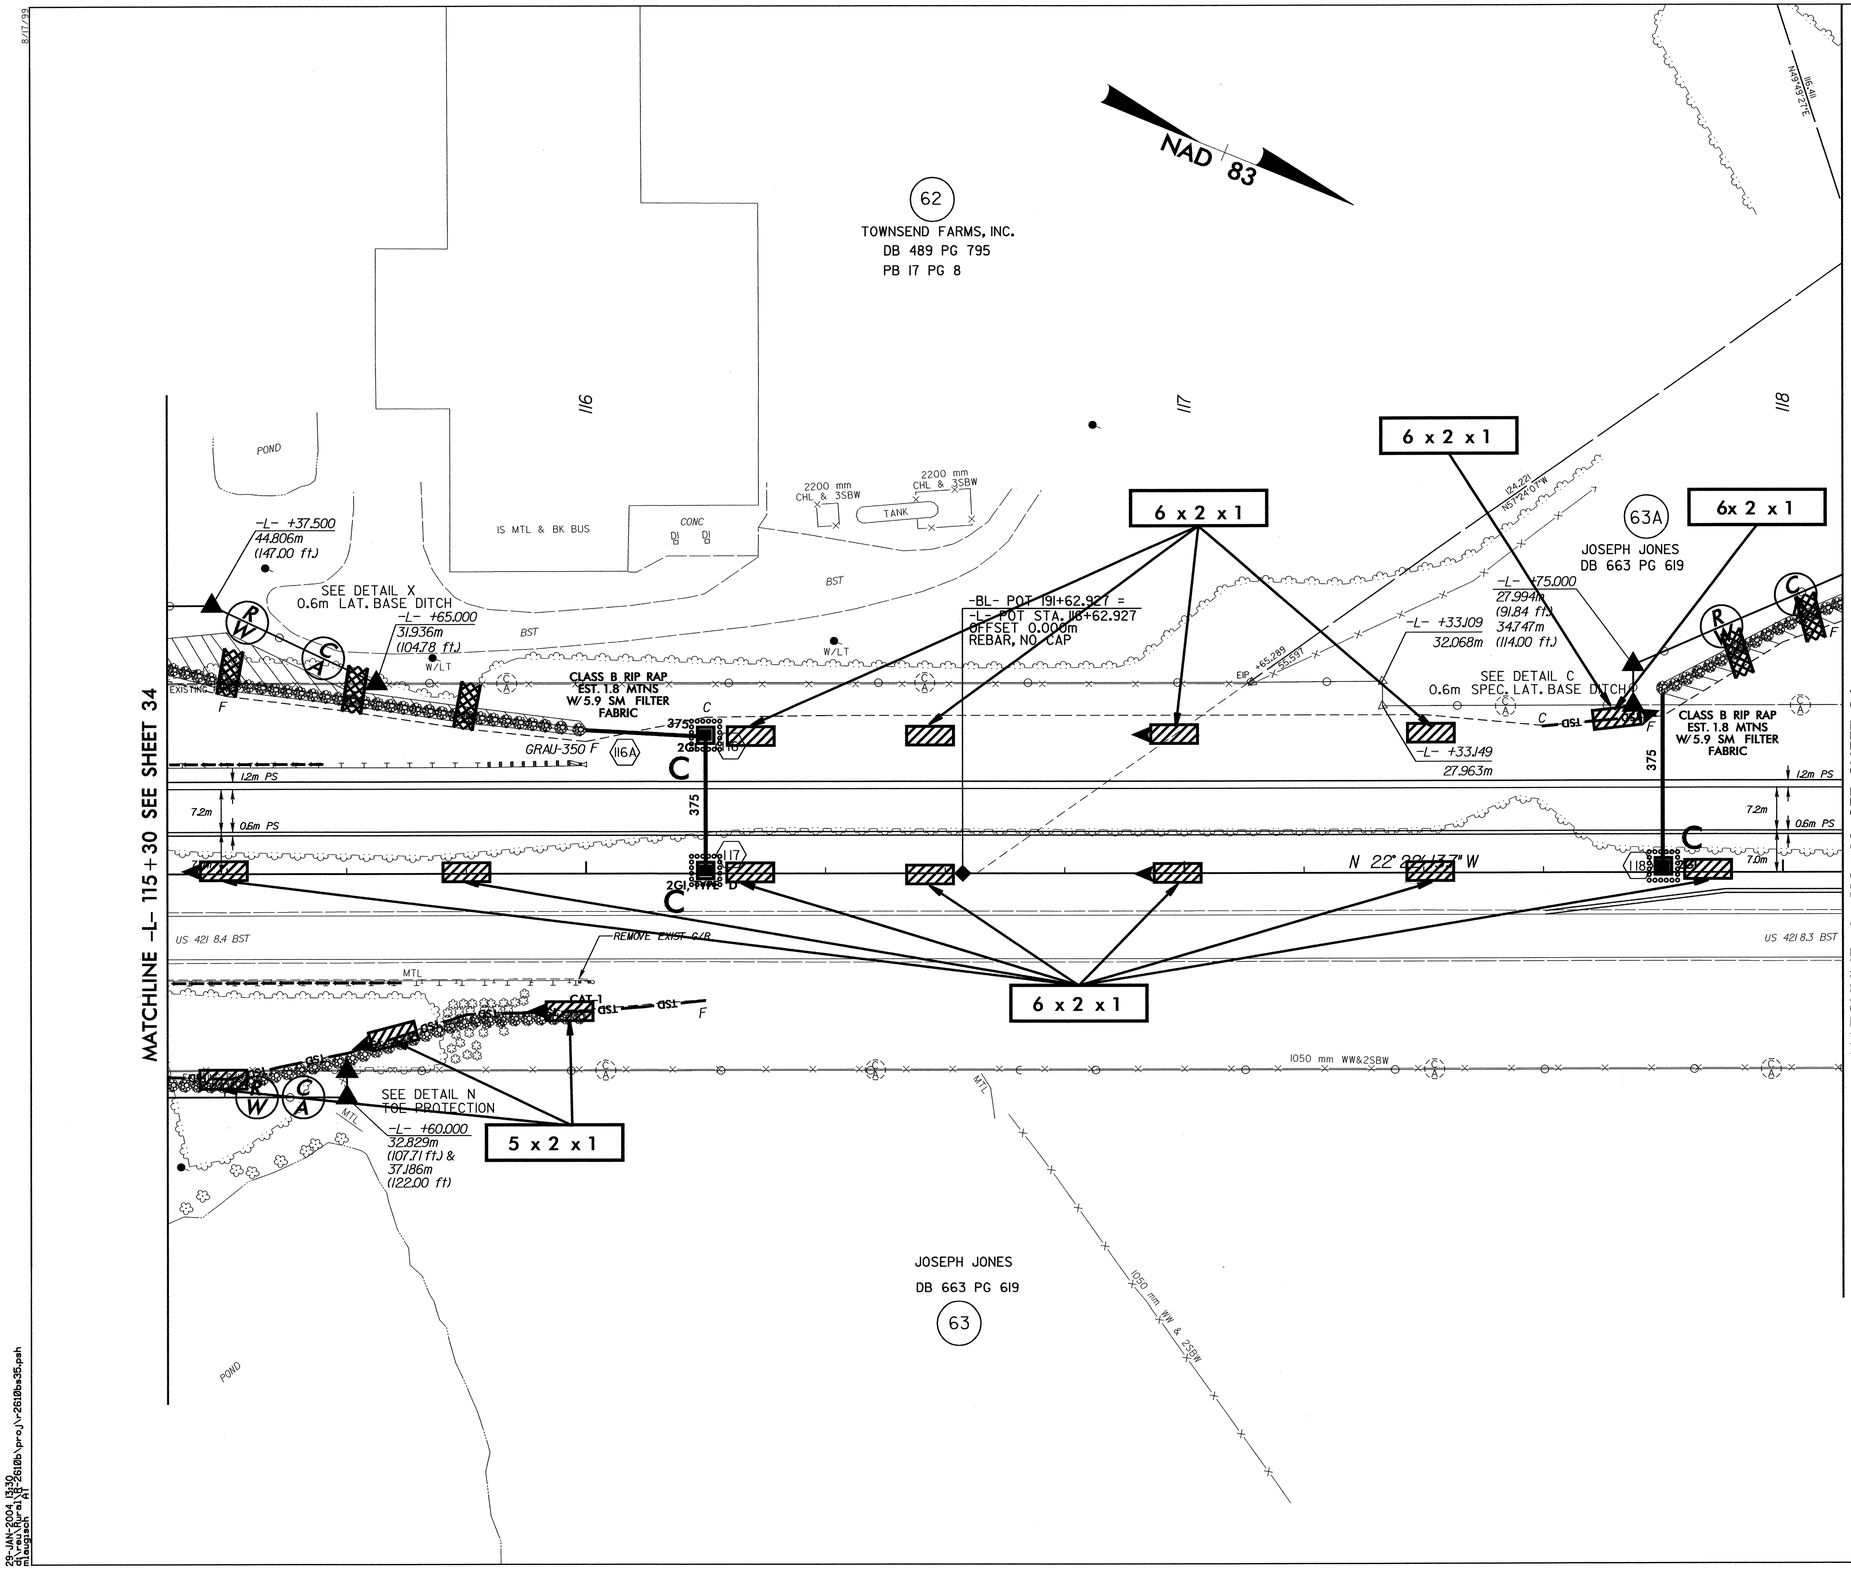

29-JAN-2004 13:30
n:\raleigh\proj\r-2610bs35.psh
n:\raleigh\pr-2610bs35.psh