-BL-
PI Sta 94+07.682
D = 17° 44' 33.7" (RT)
L = 544.080
T = 274.235
R= 1,756.976

-L-
PI Sta 19+07.683
△= 17° 44' 33.6" (RT)
L = 544.079
T = 274.235
R = 1,756.976
SE = 03
RUNOFF = 30

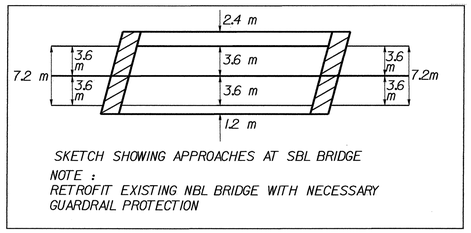

SKETCH SHOWING APPROACHES AT SBL BRIDGE
NOTE :
RETROFIT EXISTING NBL BRIDGE WITH NECESSARY GUARDRAIL PROTECTION

CLEARING AND GRUBBING
EROSION CONTROL FOR CONSTRUCTION SHEET 7

NOTE: PLACE TEMPORARY ROCK SEDIMENT DAMS TYPE- B AND TEMPORARY ROCK SILT CHECKS TYPE-A AT DRAINAGE OUTLETS.

NOTE: UTILIZE SPECIAL STILLING BASIN AND TEMPORARY ROCK SEDIMENT DAM- TYPE B AS STILLING BASIN WHERE APPLICABLE.

METRIC
5 0 10

CONST.REV.

R /W REV.

PROJECT REFERENCE NO.	SHEET NO.
R-2610 B	EC-6/CONST.7
R /W SHEET NO.	
ROADWAY DESIGN ENGINEER	HYDRAULICS ENGINEER

SEE SHEET 41 FOR -L- PROFILE
SEE SHEET 2-Q FOR -L- MEDIAN CROSS OVER DETAILS
SEE CROSS-SECTIONS AND ROADWAY STANDARD DRAWINGS STD. No. 862.01
SHEET 2 FOR SPECIAL MEDIAN GRADING

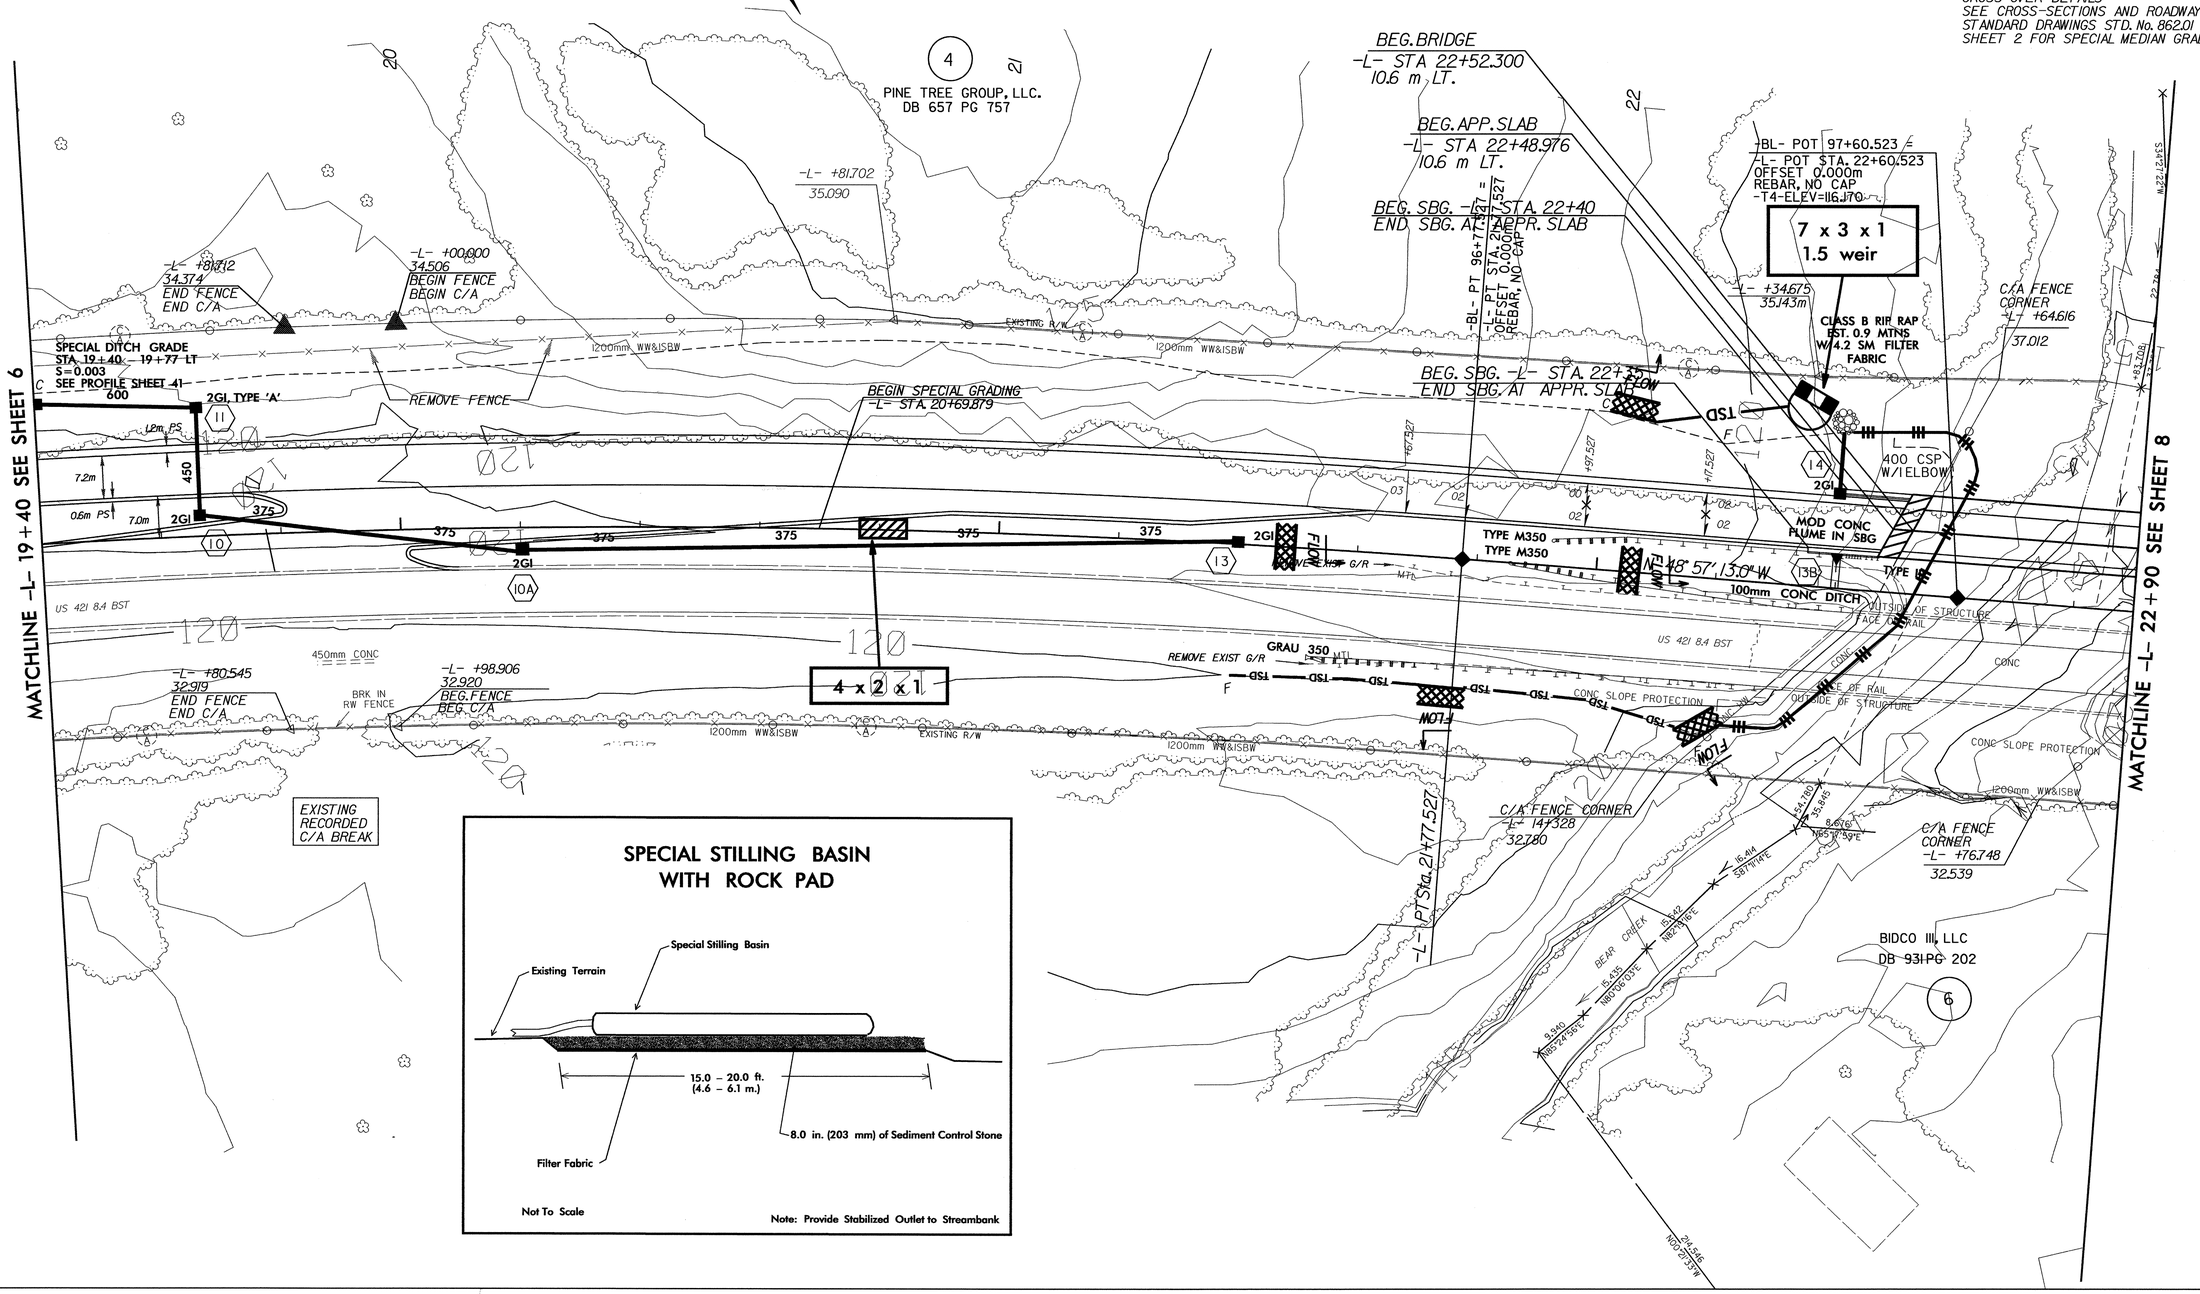

SPECIAL STILLING BASIN WITH ROCK PAD

Not To Scale

Note: Provide Stabilized Outlet to Streambank