METRIC	PROJECT REFERENCE NO.	SHEET NO.
	R-2610B	SIGN-27

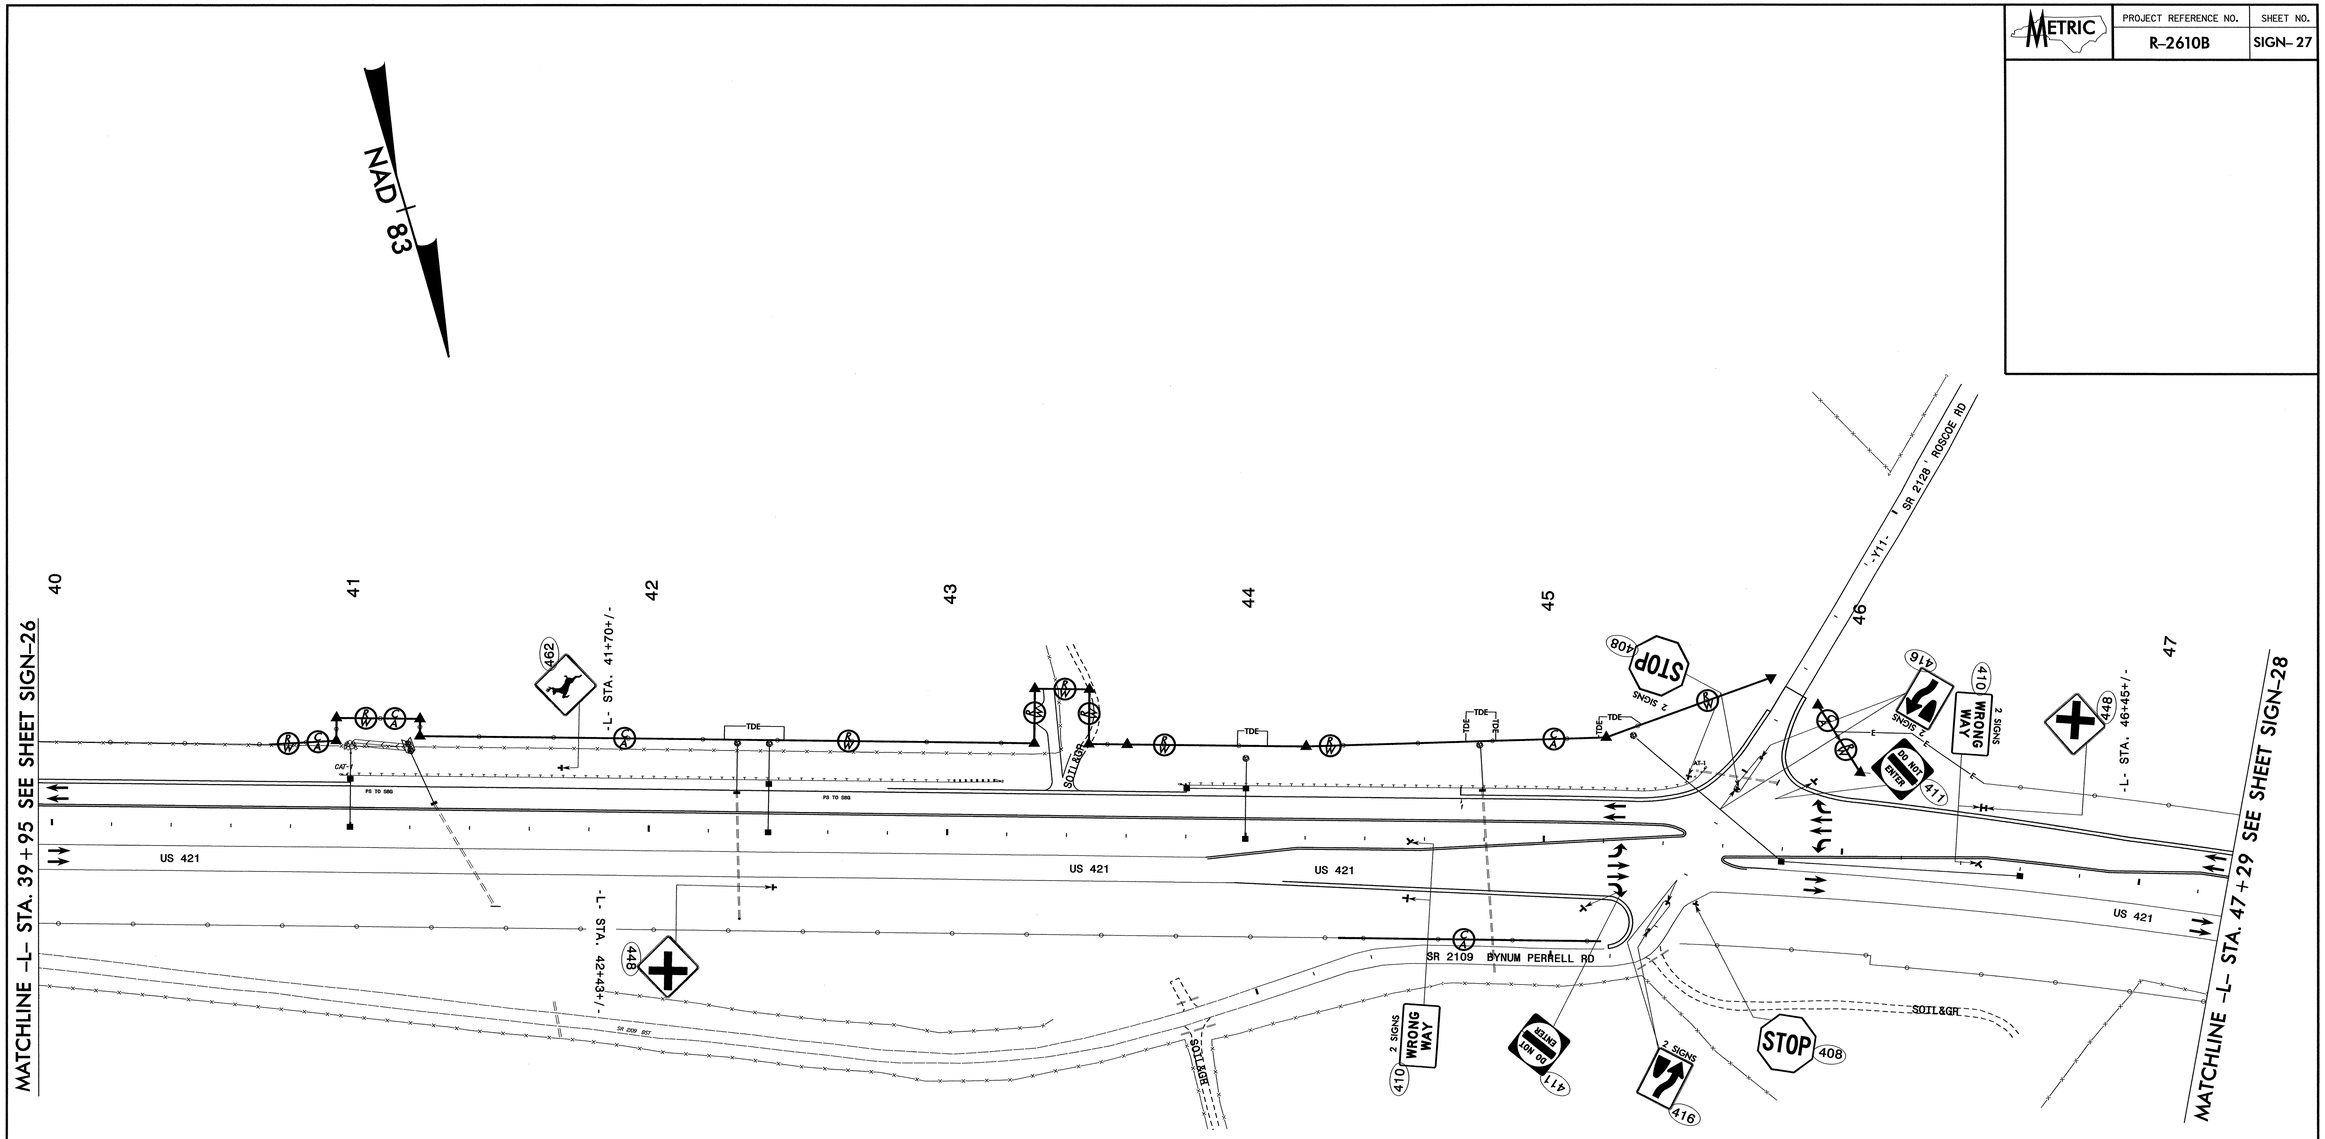

SEPI ENGINEERING GROUP
2300 Rexwoods Drive
Suite 370
Raleigh, NC 27607
Tel:919-789-9977 Fax:789-9591

APPROVED:_____ DATE:_____

NORTH CAROLINA PROFESSIONAL SEAL 20104 ENGINEER SERGEN S. ASEFNIA

10.10.03

US 421
PROPOSED SIGNS
STA. 39+95+/- TO STA. 47+29+/-

SCALE:	NONE
DATE:	10/03
DWG. BY:	RCD
DESIGN BY:	RCD
REVIEWED BY:	SSA

N. C. DEPARTMENT OF TRANSPORTATION
DIVISION OF HIGHWAYS
TRAFFIC ENGINEERING BRANCH

REVISIONS

CADD FILE