METRIC	PROJECT REFERENCE NO.	SHEET NO.
	R-2610B	SIGN-22

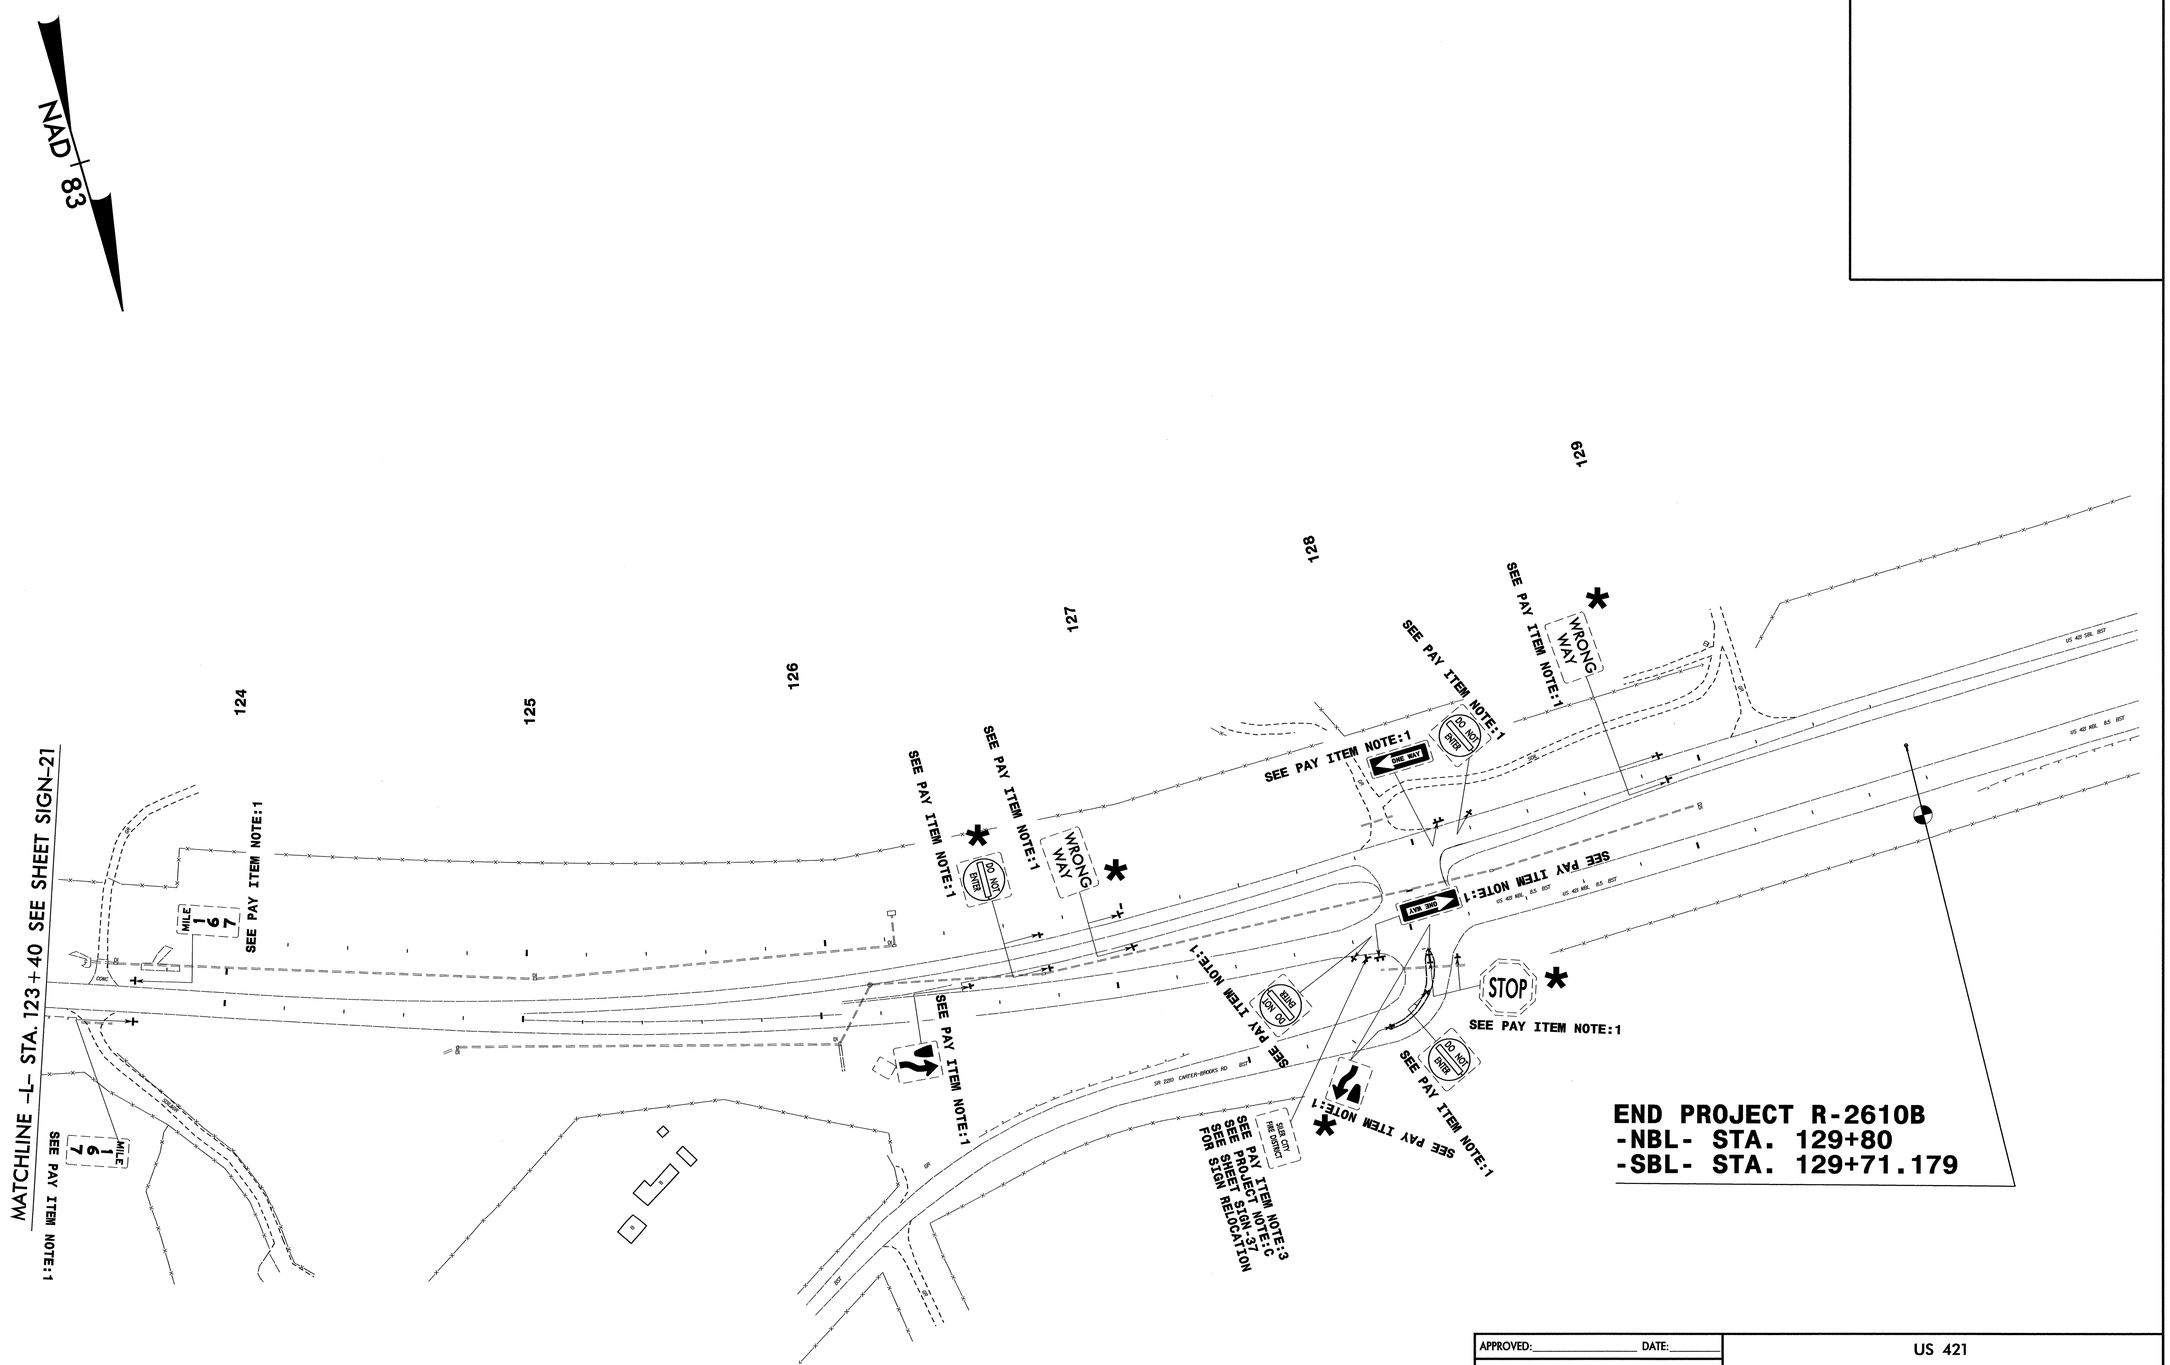

SEPI ENGINEERING GROUP
2300 Rexwoods Drive
Suite 370
Raleigh, NC 27607
Tel:919-789-9977 Fax:789-9591

APPROVED:_____ DATE:_____

NORTH CAROLINA PROFESSIONAL SEAL 20104 ENGINEER SEPIDEH S. ASEFNIA

10.17.03

US 421
EXISTING SIGNS
STA. 123+40+/- TO END OF PROJECT

SCALE:	NONE	N. C. DEPARTMENT OF TRANSPORTATION DIVISION OF HIGHWAYS TRAFFIC ENGINEERING BRANCH	REVISIONS
DATE:	10/03		
DWG. BY:	RCD		
DESIGN BY:	RCD		
REVIEWED BY:	SSA		CADD FILE