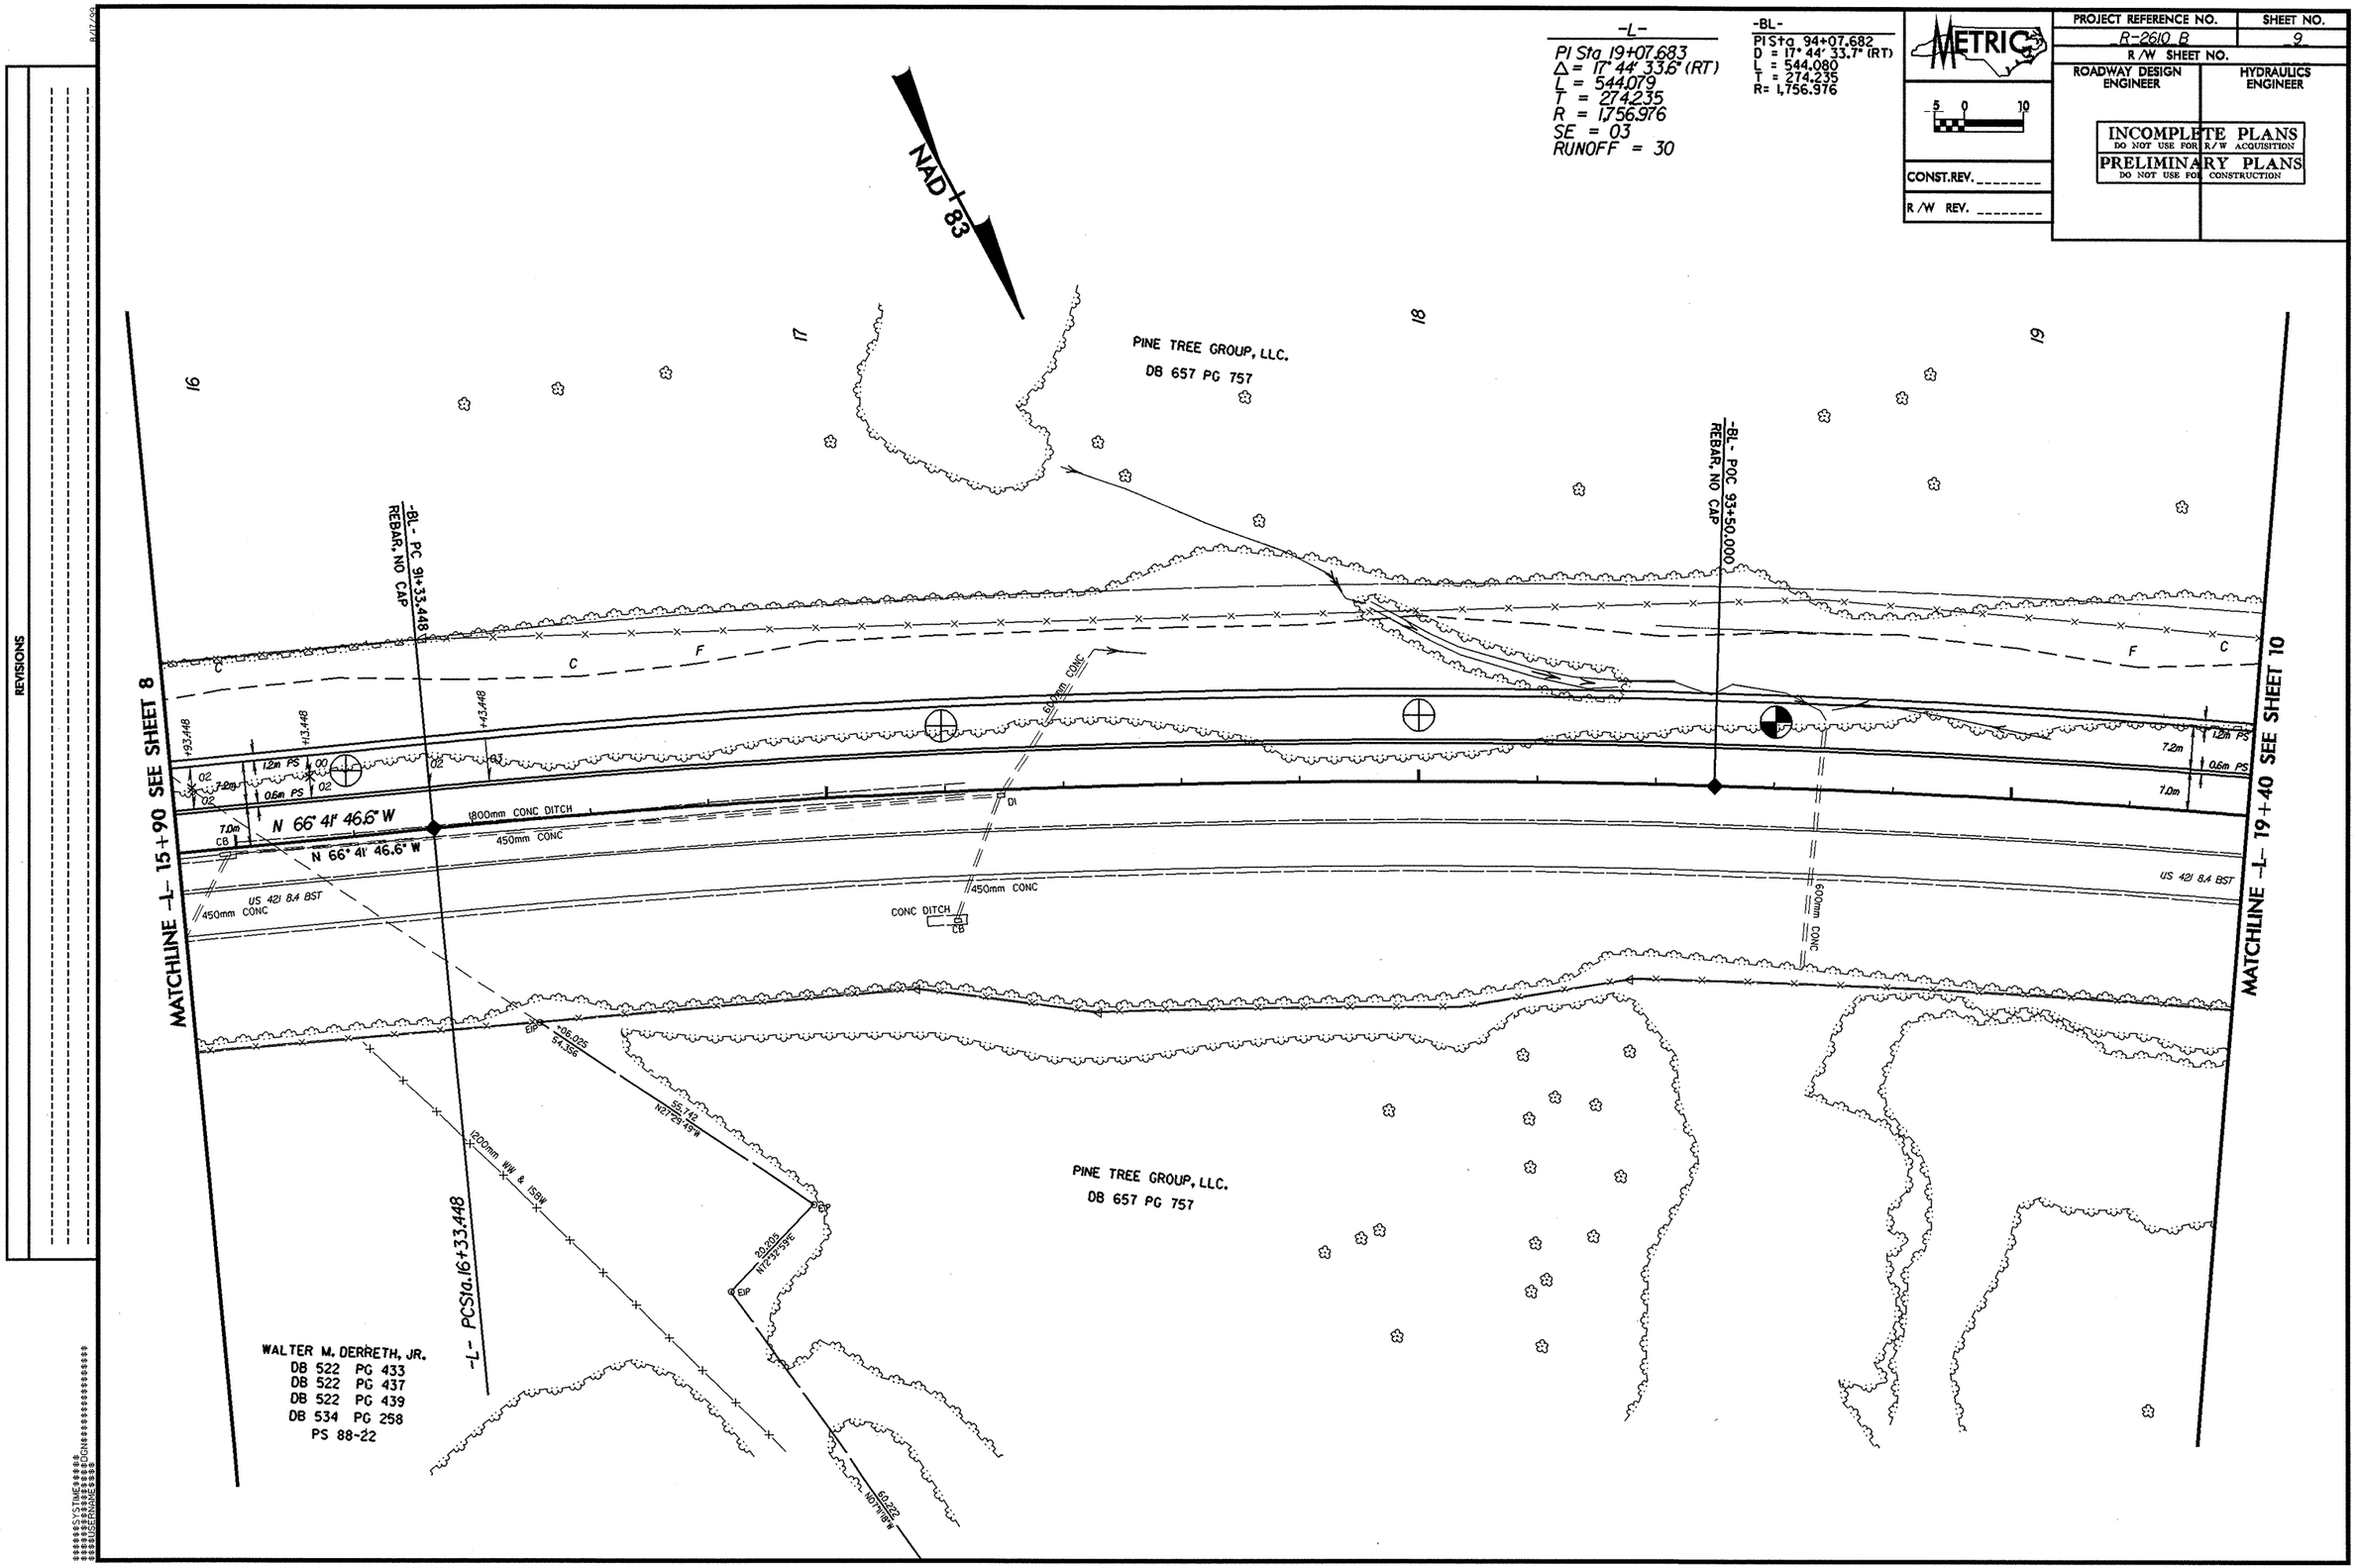

-L-
PI Sta 19+07.683
Δ = 17° 44' 33.6" (RT)
L = 544.079
T = 274.235
R = 1,756.976
SE = 03
RUNOFF = 30
-BL-
PI Sta 94+07.682
D = 17° 44' 33.7" (RT)
L = 544.080
T = 274.235
R= 1,756.976
METRIC
PROJECT REFERENCE NO.
R-2610 B
SHEET NO.
9
R/W SHEET NO.
ROADWAY DESIGN ENGINEER
HYDRAULICS ENGINEER
INCOMPLETE PLANS
DO NOT USE FOR R/W ACQUISITION
PRELIMINARY PLANS
DO NOT USE FOR CONSTRUCTION
CONST.REV.
R/W REV.
NAD 83
PINE TREE GROUP, LLC.
DB 657 PG 757
-BL- PC 91+33.448
REBAR, NO CAP
-BL- POC 93+50.000
REBAR, NO CAP
MATCHLINE -L- 15+90 SEE SHEET 8
MATCHLINE -L- 19+40 SEE SHEET 10
N 66° 41' 46.6" W
1800mm CONC DITCH
450mm CONC
US 421 8.4 BST
CONC DITCH
600mm CONC
-L- PCSta.16+33.448
WALTER M. DERRETH, JR.
DB 522 PG 433
DB 522 PG 437
DB 522 PG 439
DB 534 PG 258
PS 88-22

REVISIONS