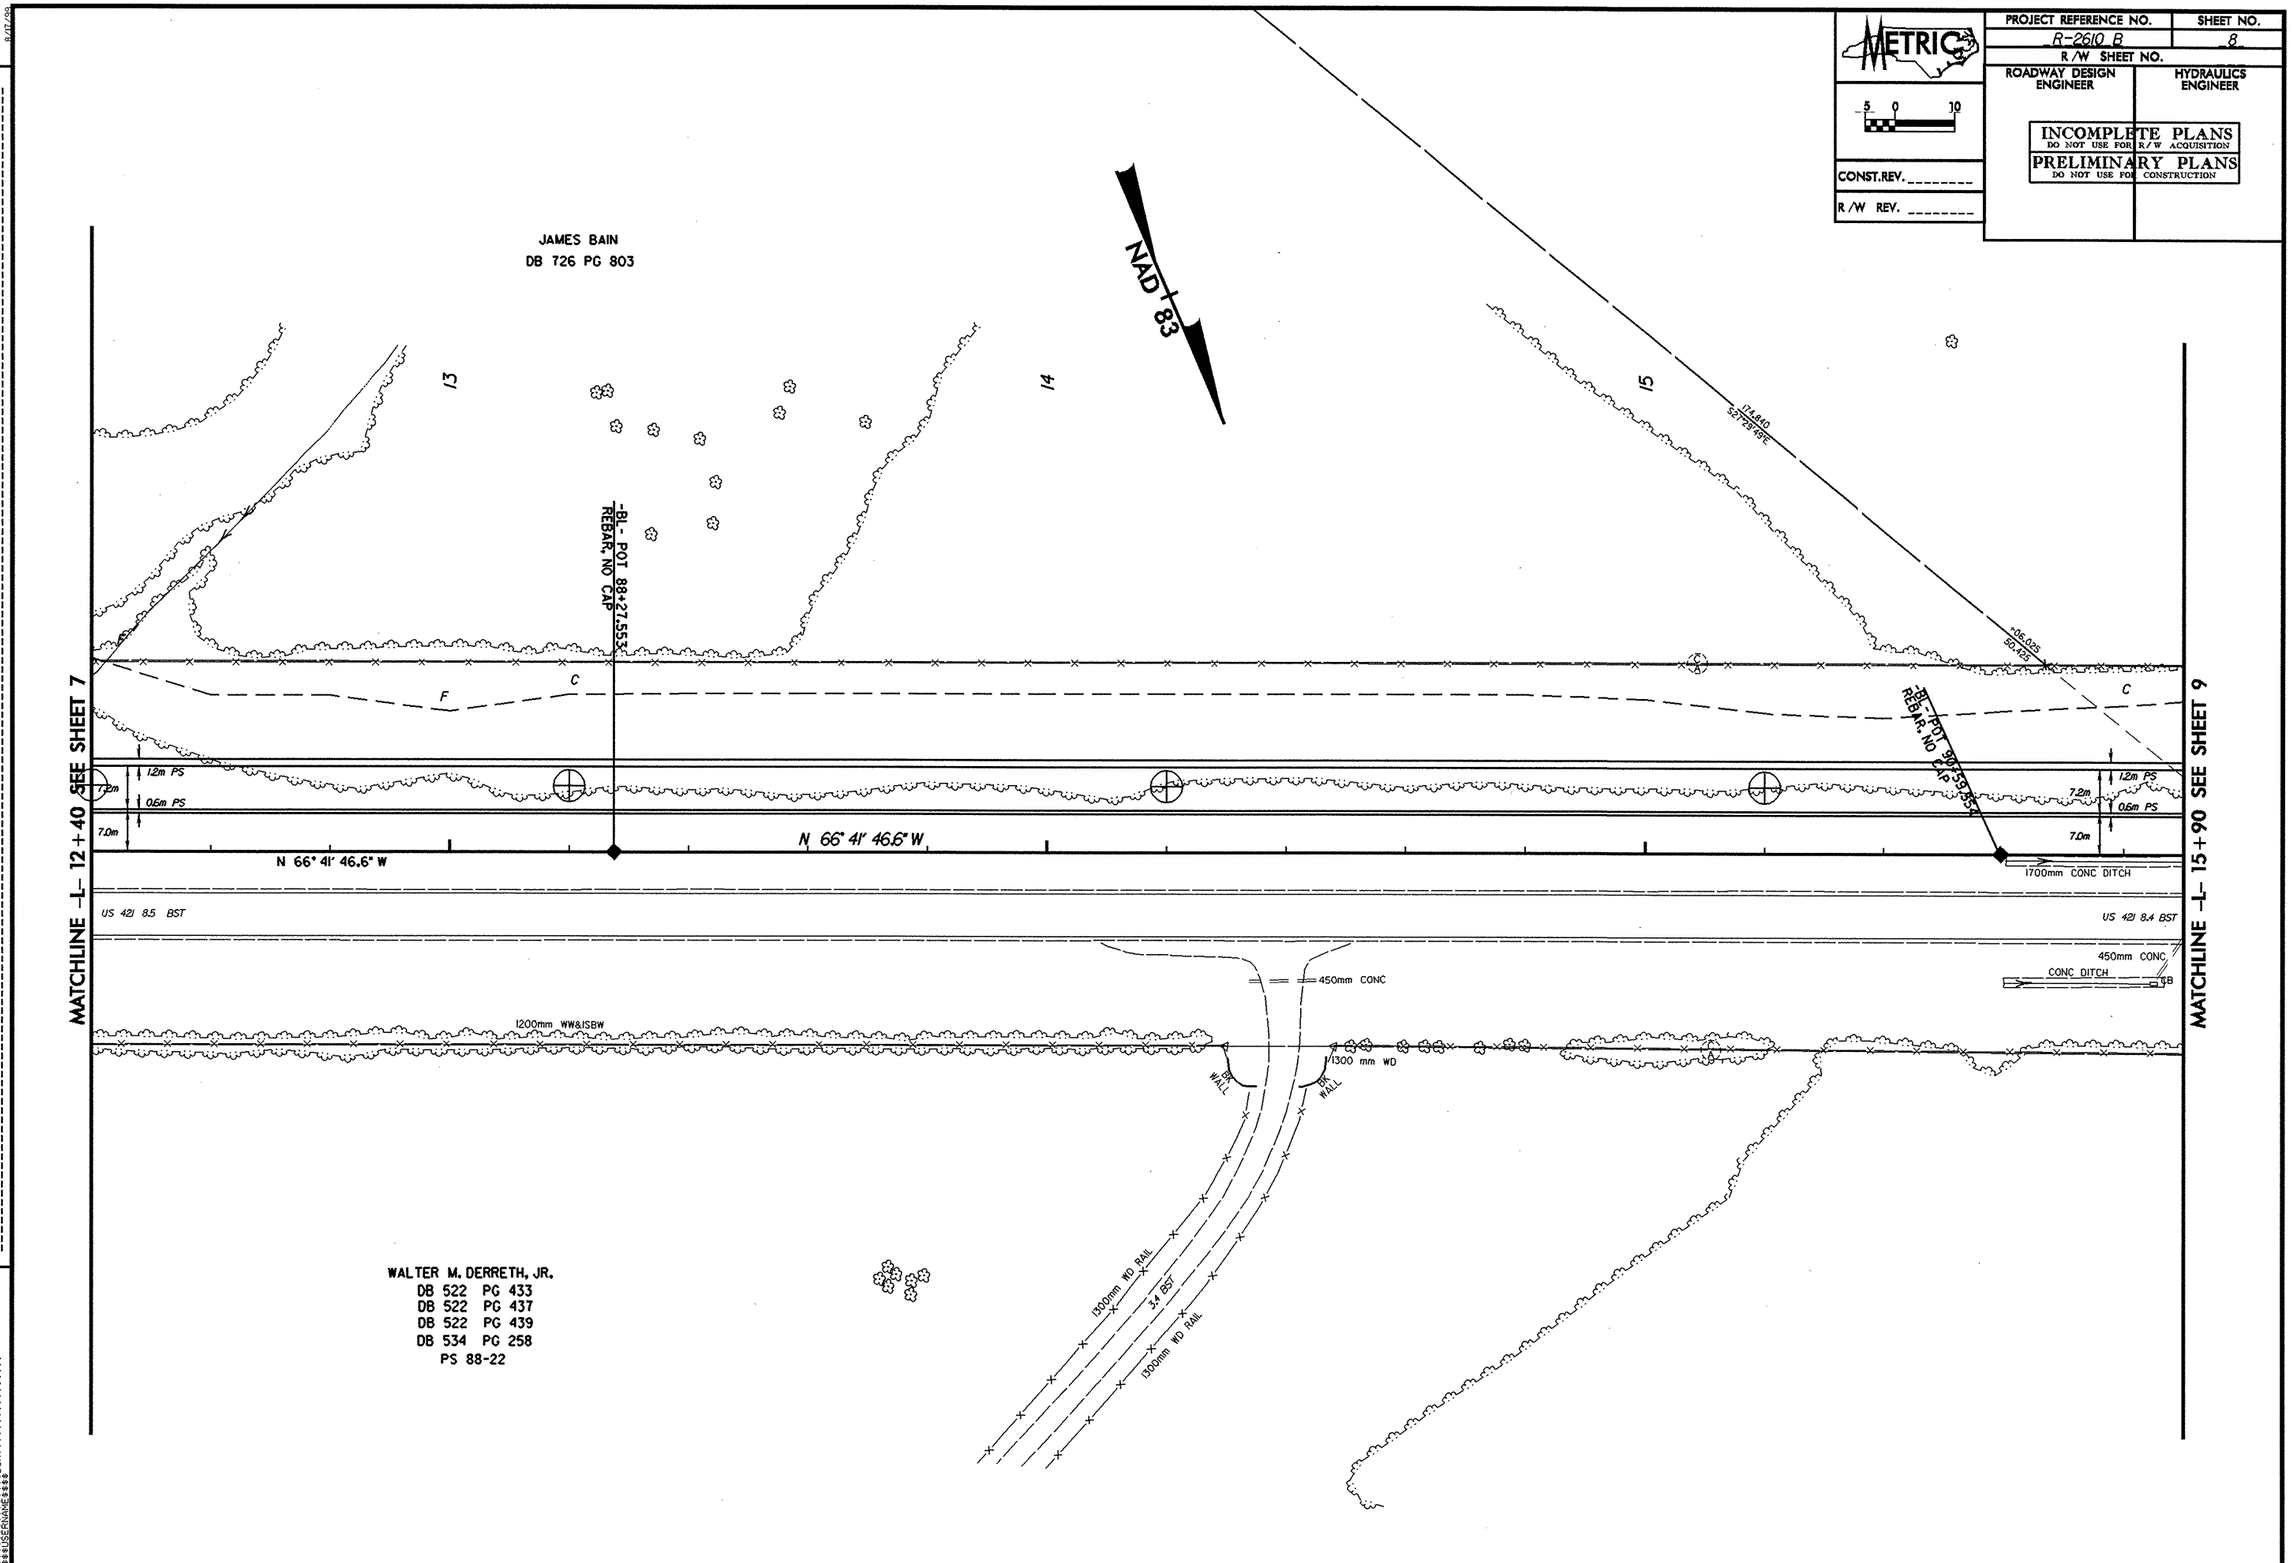

METRIC
PROJECT REFERENCE NO.
R-2610 B
SHEET NO.
8
R/W SHEET NO.
ROADWAY DESIGN ENGINEER
HYDRAULICS ENGINEER
INCOMPLETE PLANS
DO NOT USE FOR R/W ACQUISITION
PRELIMINARY PLANS
DO NOT USE FOR CONSTRUCTION
CONST.REV.
R/W REV.
JAMES BAIN
DB 726 PG 803
NAD 83
13
14
15
-BL- POT 88+27.553
REBAR, NO CAP
-BL- POT 90+59.554
REBAR, NO CAP
174.840
S27°29'49"E
+06.025
50.425
F
C
1.2m PS
0.6m PS
7.2m
7.0m
N 66° 41' 46.6" W
1700mm CONC DITCH
US 421 8.5 BST
US 421 8.4 BST
450mm CONC
CONC DITCH
1200mm WW&ISBW
1300 mm WD
BK WALL
1300mm WD RAIL
3.4 BST
MATCHLINE -L- 12+40 SEE SHEET 7
MATCHLINE -L- 15+90 SEE SHEET 9
WALTER M. DERRETH, JR.
DB 522 PG 433
DB 522 PG 437
DB 522 PG 439
DB 534 PG 258
PS 88-22
REVISIONS