REVISIONS

PROJECT REFERENCE NO.	SHEET NO.
R-2610B	2-J
R /W SHEET NO.	
ROADWAY DESIGN ENGINEER	
CONST.REV.	
R /W REV.	

METRIC

5 0 10

06-23-04

NORTH CAROLINA PROFESSIONAL SEAL 17691 ENGINEER RICHARD A. SHILLINGLAW

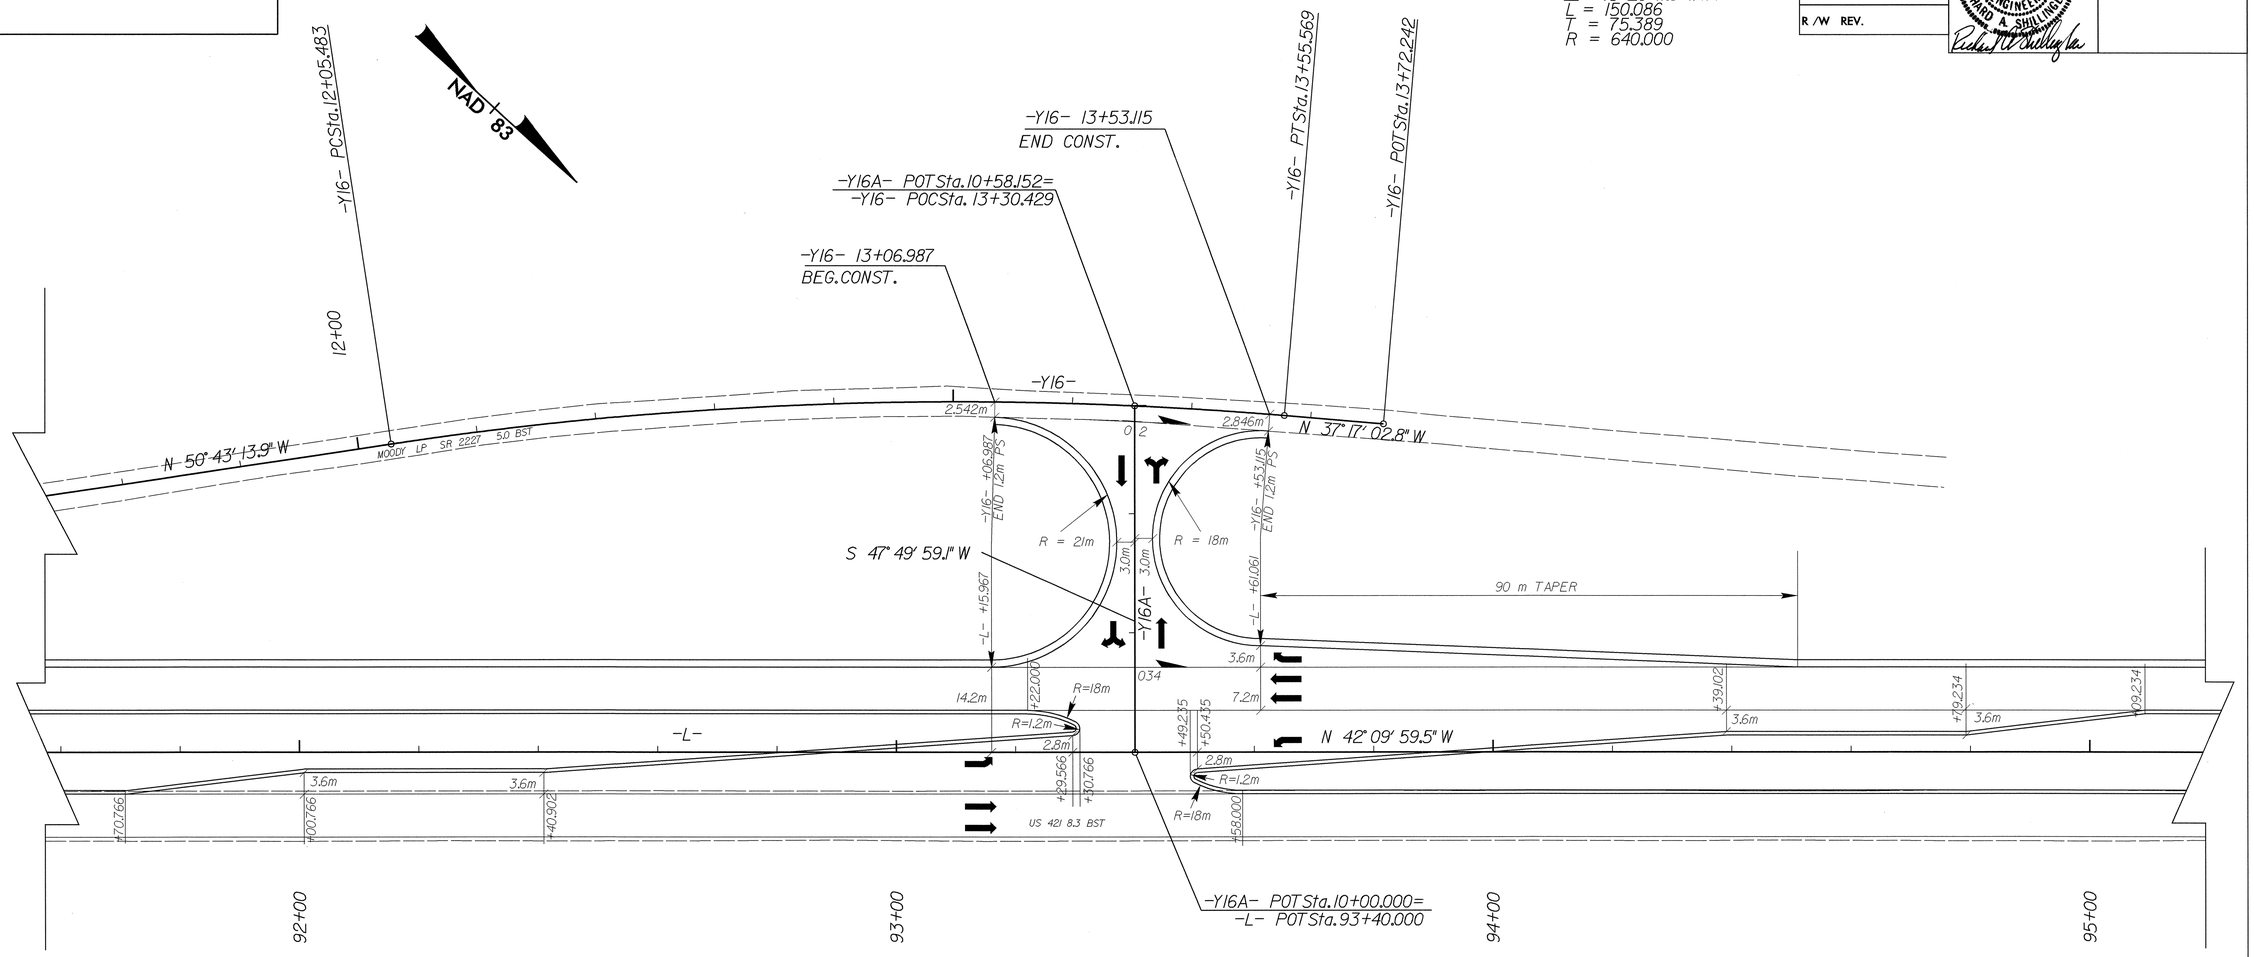

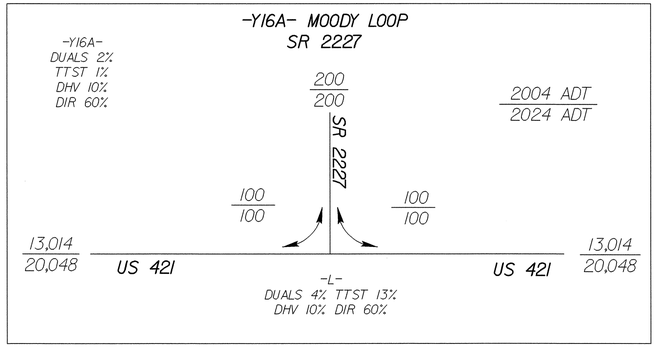

03-JUN-2004 13:47
RShillinglaw R:\PROJ\W16adtl.psh