CONTRACT: C200821 TIP PROJECT: R-2610B

09/08/99

See Sheet 1-A For Index of Sheets

See Sheet 1-A For Index of Sheets

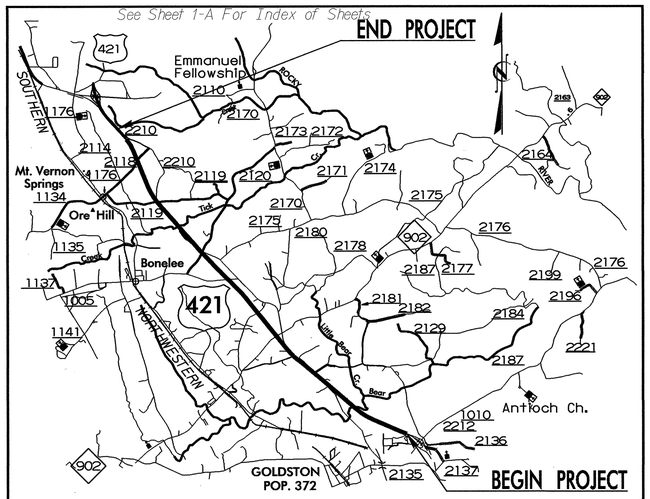

PROJECT VICINITY MAP

STATE OF NORTH CAROLINA
DIVISION OF HIGHWAYS

UTILITIES BY OTHERS PLANS
CHATHAM COUNTY

METRIC

ALL DIMENSIONS IN THESE PLANS ARE IN METERS AND/OR MILLIMETERS UNLESS OTHERWISE SHOWN

T.I.P. NO.	SHEET NO.
R-2610B	UO-1

LOCATION: US 421 FROM APPROX 1.0 KM NORTH OF SR 1010 TO THE 4 LANE BYPASS SOUTH OF SILER CITY

TYPE OF WORK: UTILITIES RELOCATION

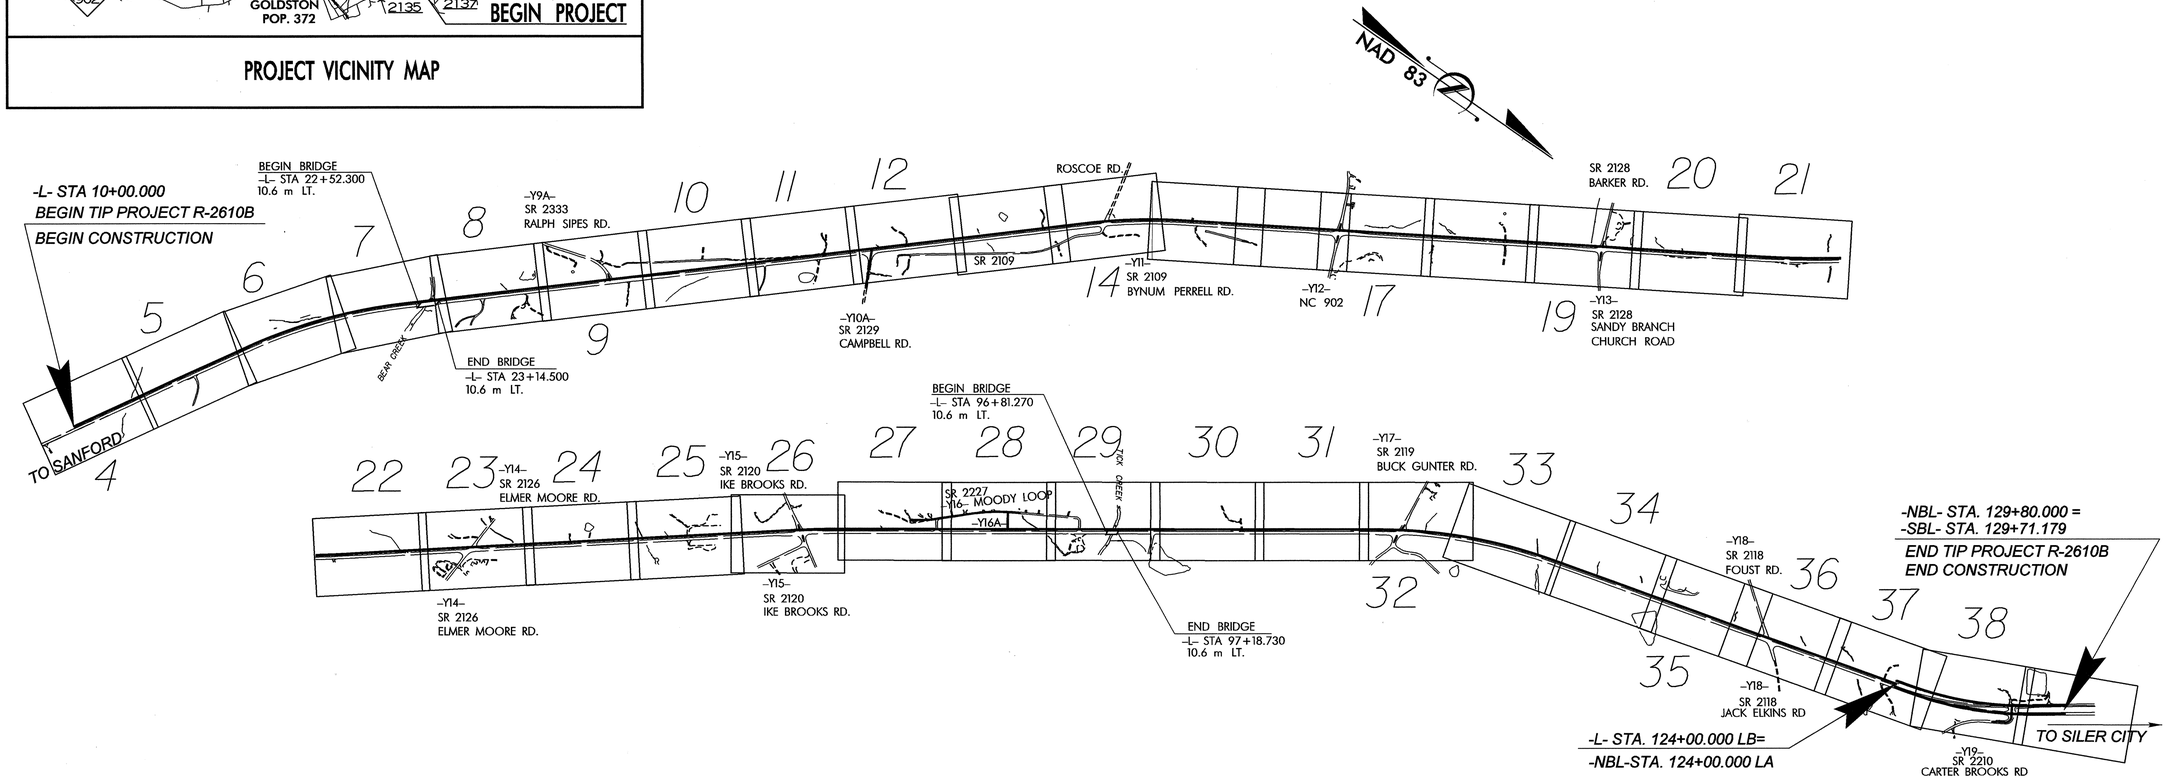

NCDOT CONTACT: ROGER WORTHINGTON, P.E., UTILITY SECTION ENGINEER, DESIGN SERVICES

INDEX OF SHEETS

SHEET NO.	DESCRIPTION
UO-1	TITLE SHEET
UO-2 THRU UO-21	UTILITY RELOCATION PLAN SHEETS

UTILITY OWNERS ON PROJECT

(1) PROGRESS ENERGY (POWER DISTRIBUTION)
(2) SPRINT TELEPHONE COMPANY
(3) CENTRAL EMC (POWER DISTRIBUTION)

SEAL

Prepared for N. C. Department of Transportation by:

TRANSYSTEMS CORPORATION 4917 Waters Edge Drive, Suite 235 Raleigh, NC 27606 (919) 233-8125

2002 STANDARD SPECIFICATIONS

Audrey B. Burnette, P.E. UTILITY ENGINEER

11/18/2003
12:13:48 PM
g:\RA03\0014\Utilities\Roadway\r2610b_uo01.tsb