STATE PROJECT NO.	COUNTY	BRIDGE NO.	SHEET NO.	TOTAL SHEETS
8.1442601 U-0620	CUMBERLAND		6	13
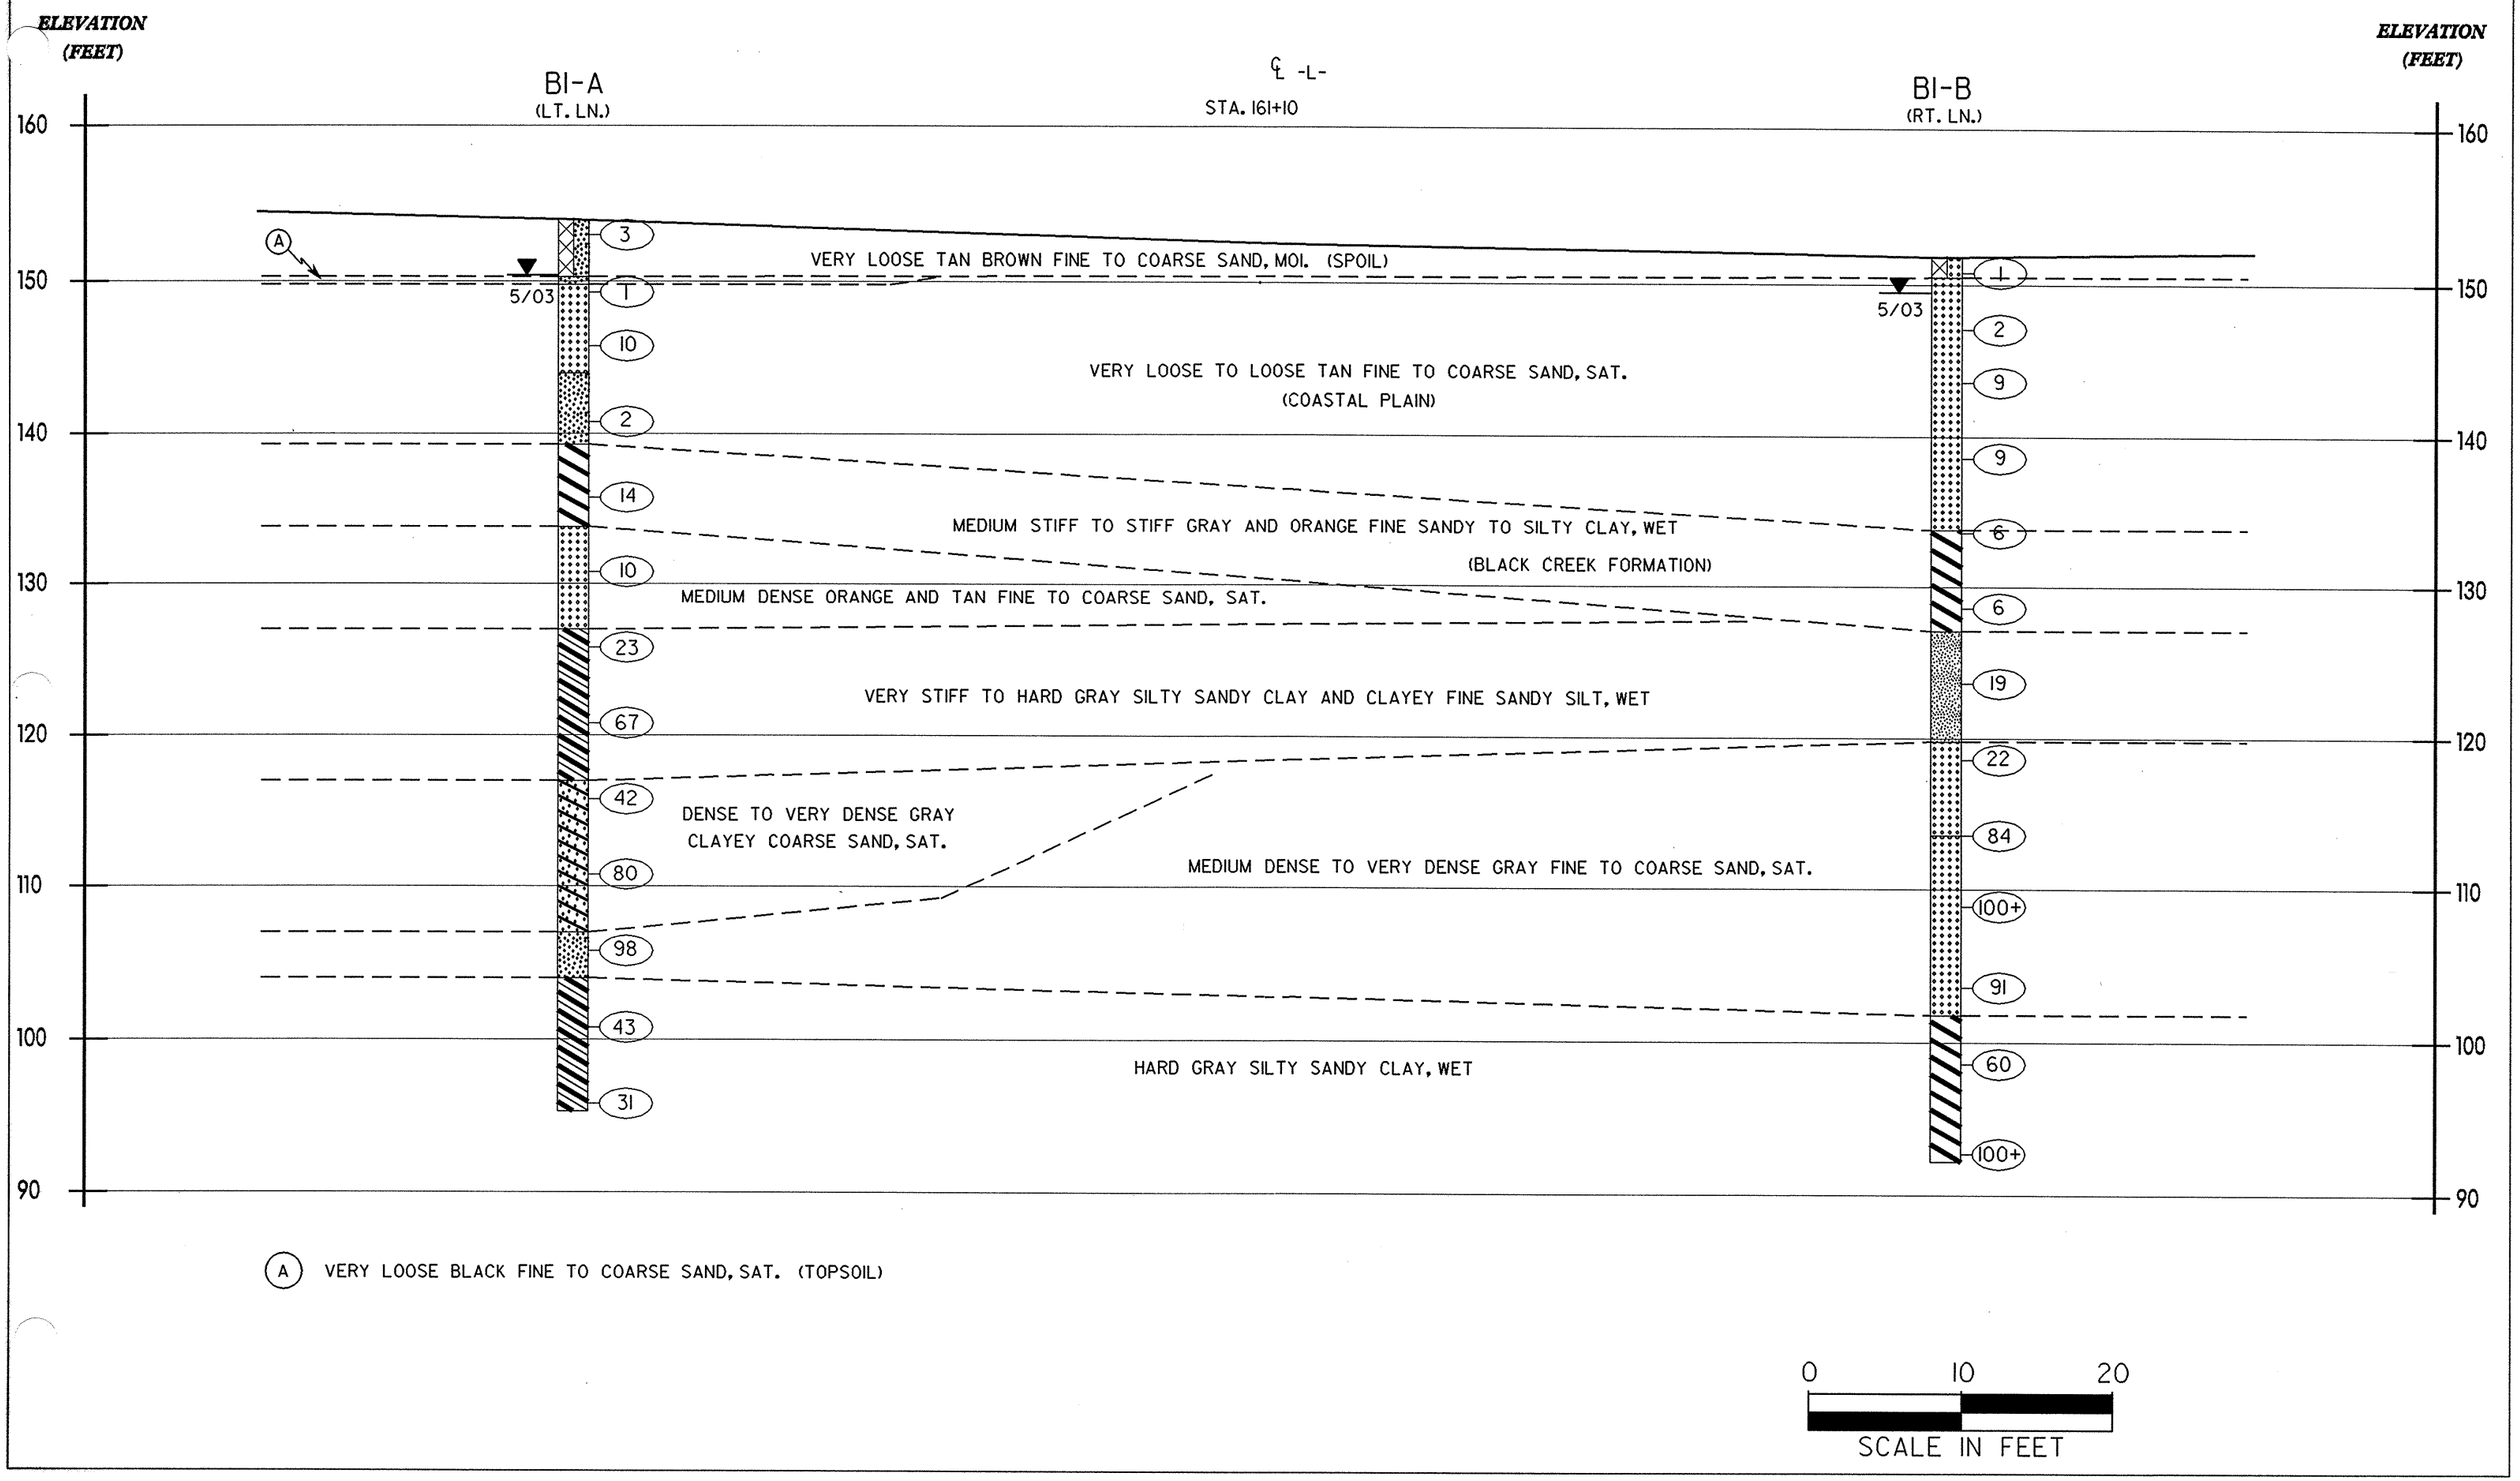
CROSS SECTION THROUGH BORINGS B1-A (LT. LN.) AND B1-B (RT. LN.)