PROJECT REFERENCE NO.	SHEET NO.
U-0620	2-J

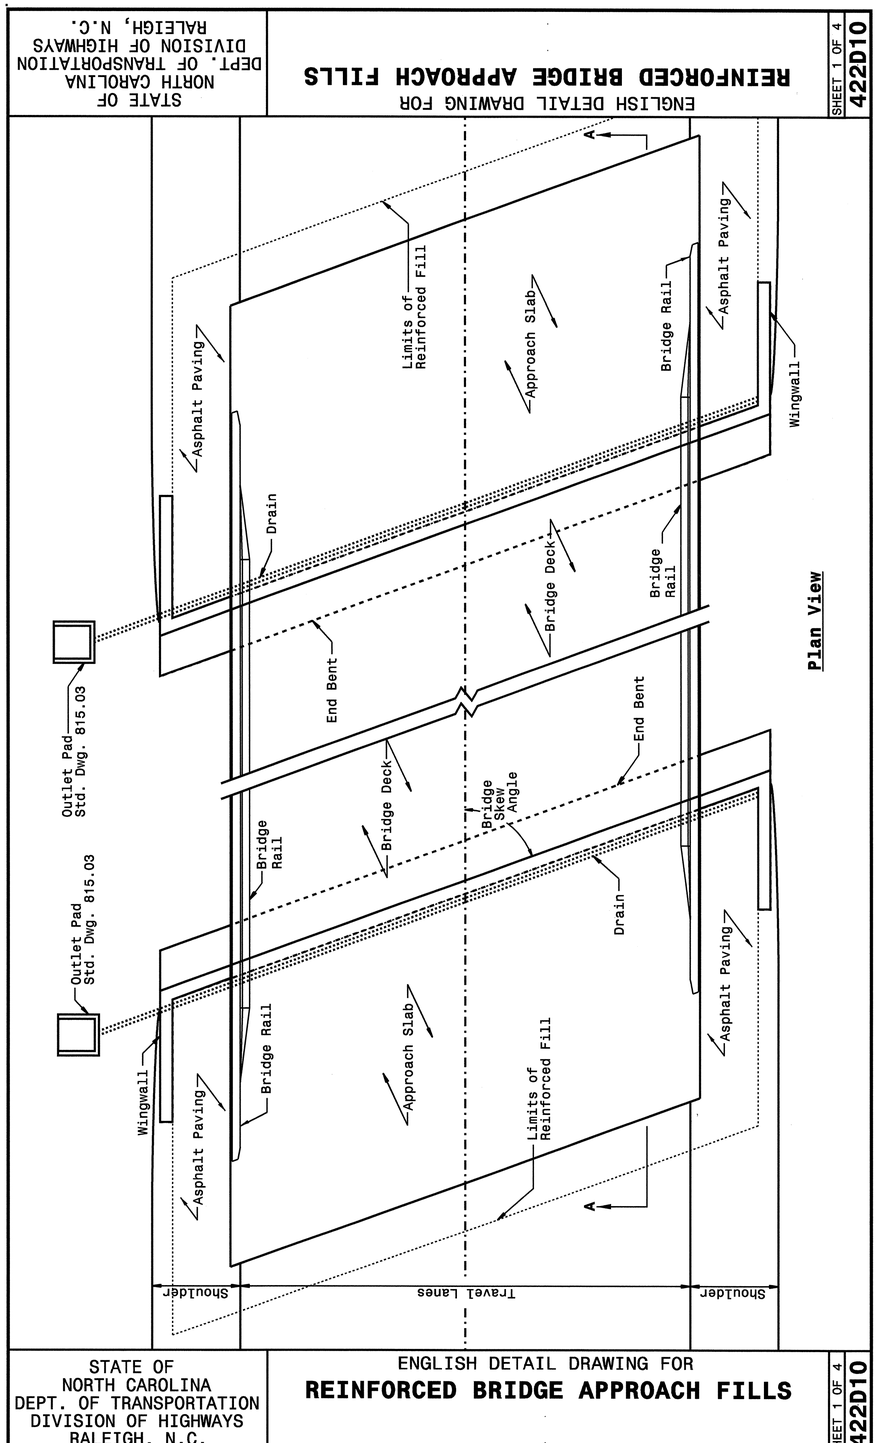

Plan View

STATE OF NORTH CAROLINA DEPT. OF TRANSPORTATION DIVISION OF HIGHWAYS RALEIGH, N.C.

ENGLISH DETAIL DRAWING FOR
REINFORCED BRIDGE APPROACH FILLS

SHEET 1 OF 4 422D10

STATE OF NORTH CAROLINA DEPT. OF TRANSPORTATION DIVISION OF HIGHWAYS RALEIGH, N.C.

ENGLISH DETAIL DRAWING FOR
REINFORCED BRIDGE APPROACH FILLS
PRESTRESSED AND PLATE GIRDER BRIDGES

SHEET 2 OF 4 422D10

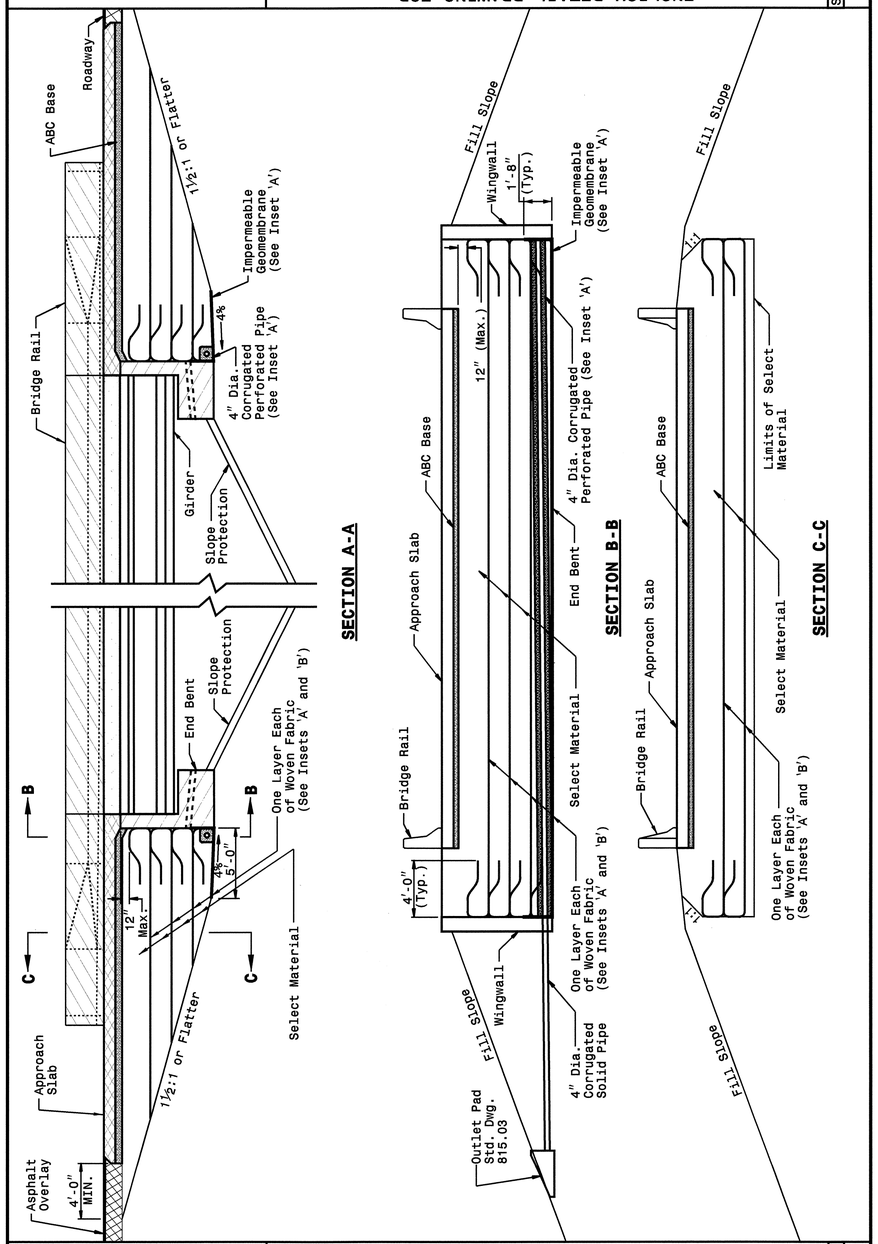

SECTION A-A **SECTION B-B** **SECTION C-C**

STATE OF NORTH CAROLINA DEPT. OF TRANSPORTATION DIVISION OF HIGHWAYS RALEIGH, N.C.

ENGLISH DETAIL DRAWING FOR
REINFORCED BRIDGE APPROACH FILLS
PRESTRESSED AND PLATE GIRDER BRIDGES

SHEET 2 OF 4 422D10

NORTH CAROLINA PROFESSIONAL SEAL 022966 ENGINEER JOEL E. HOWERTON
7/22/04

DESIGN SERVICES UNIT
STANDARDS AND SPECIAL DESIGN
Office 919-250-4128 FAX 919-250-4119

SEE PLATE FOR TITLE

ORIGINAL BY: 2002 STANDARDS DATE: 01-15-02
MODIFIED BY: E.E. WARD DATE: 04-02-04
CHECKED BY: C.B. Wray DATE: 4-12-04
FILE SPEC.: Stds/02stds/standetails/english/422d10.dgn

5/14/99

07-APR-2004 16:52
W:\Special Details\engard\stds\02 Stds to Special Details\english\422d10\0422d10.dgn
engard AT 0622260