| Project Reference Number | Sheet No. |
|---|---|
| U-0620 | TCP-23 |

**Carter:Burgess**
Consultants in Planning, Engineering, Architecture, Construction Management and Related Services
5811 Glenwood Avenue, Suite 300
Raleigh, North Carolina 27612

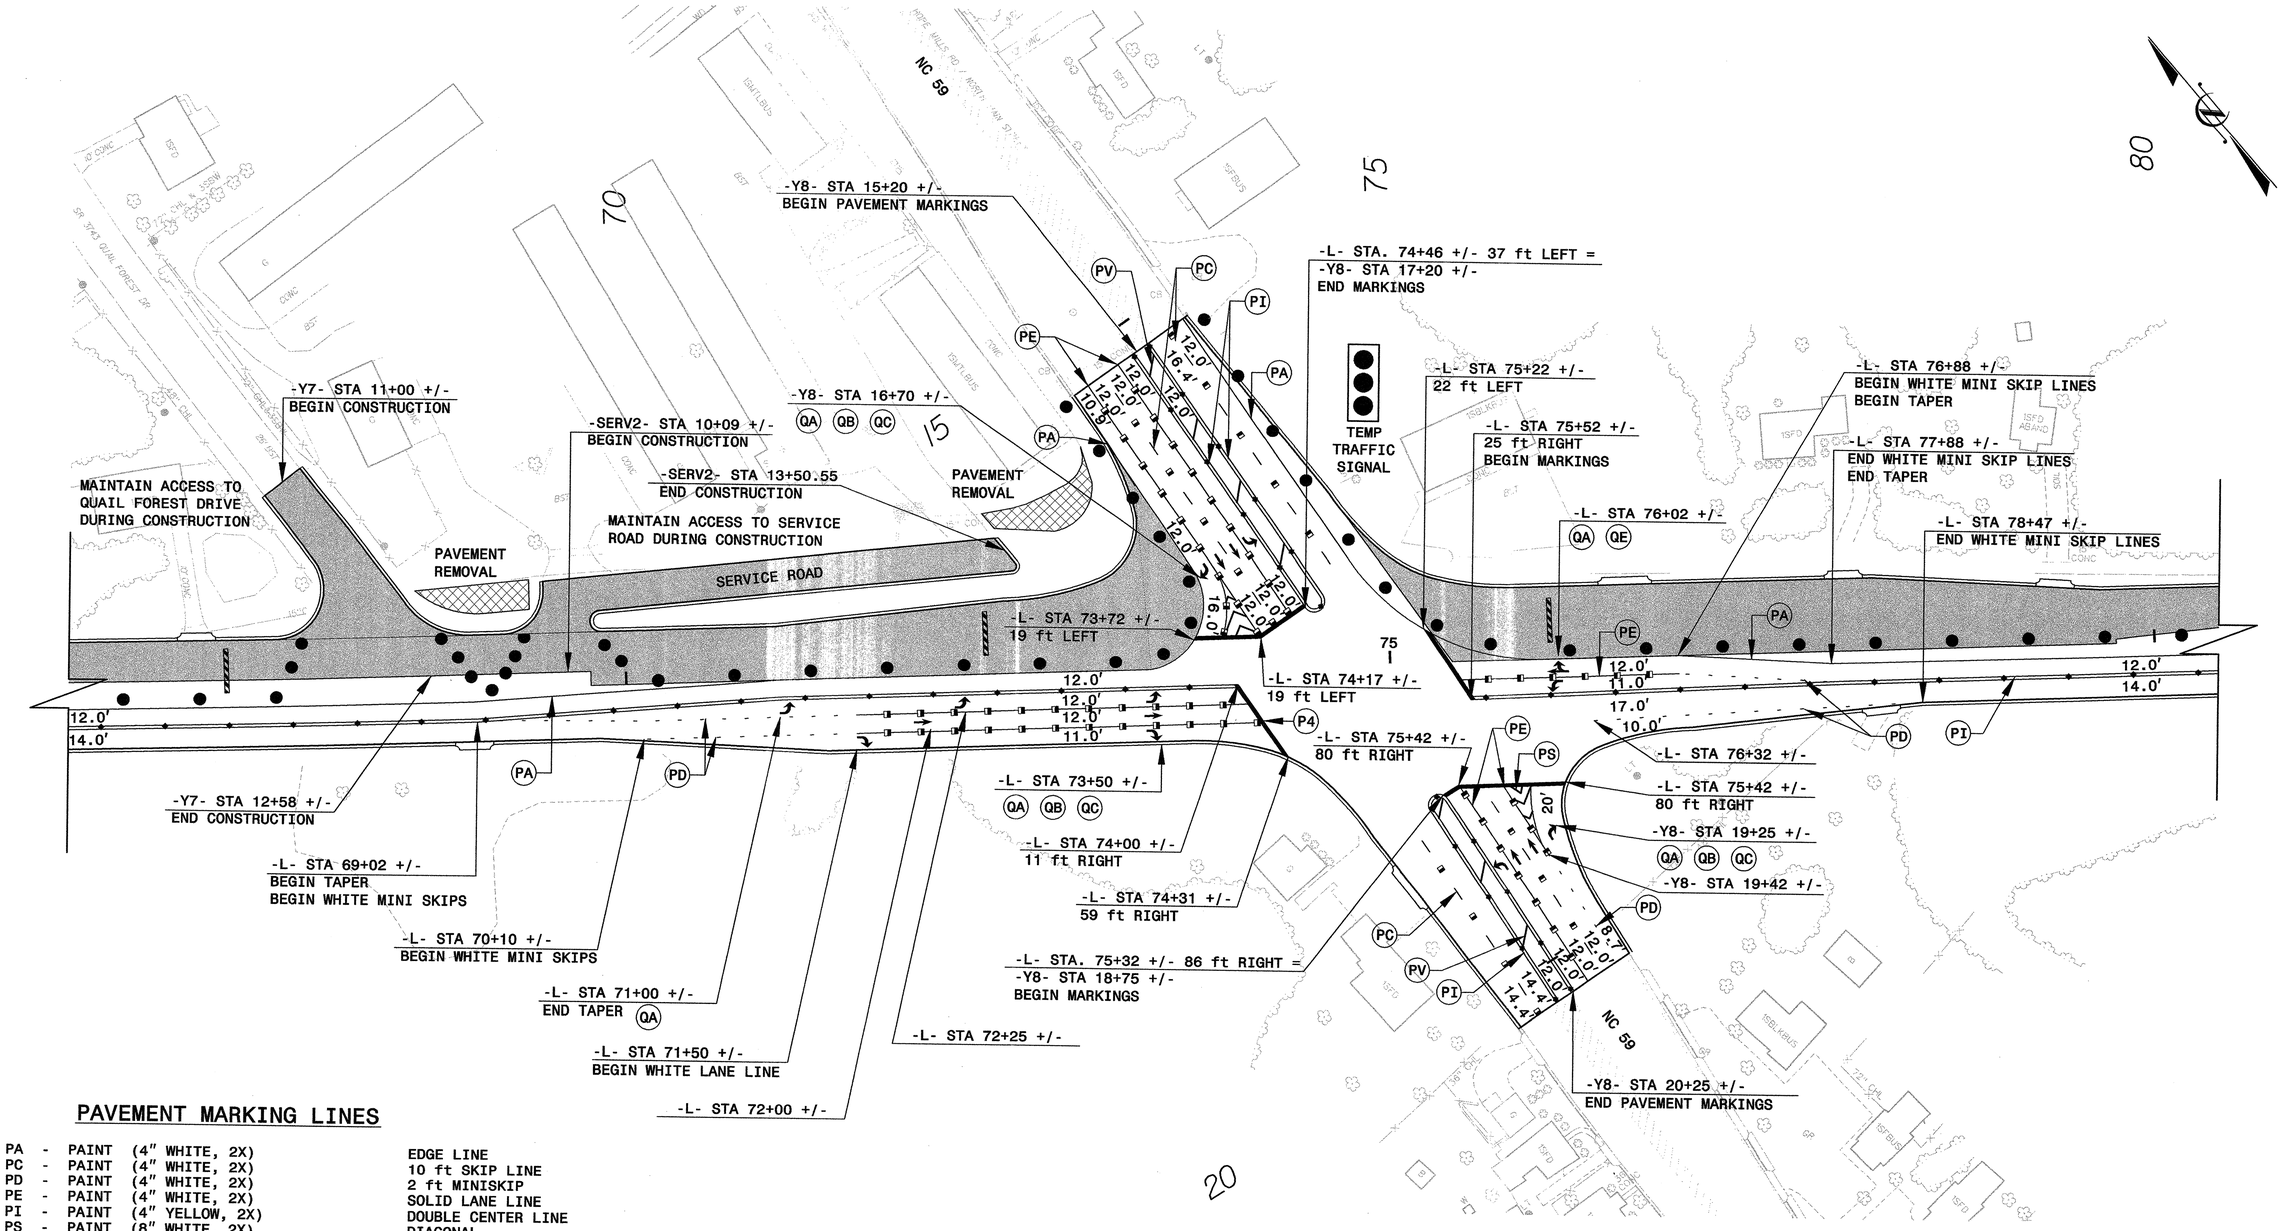


## PAVEMENT MARKING LINES

| | | | |
|---|---|---|---|
| PA | - | PAINT (4" WHITE, 2X) | EDGE LINE |
| PC | - | PAINT (4" WHITE, 2X) | 10 ft SKIP LINE |
| PD | - | PAINT (4" WHITE, 2X) | 2 ft MINISKIP |
| PE | - | PAINT (4" WHITE, 2X) | SOLID LANE LINE |
| PI | - | PAINT (4" YELLOW, 2X) | DOUBLE CENTER LINE |
| PS | - | PAINT (8" WHITE, 2X) | DIAGONAL |
| PV | - | PAINT (8" YELLOW, 2X) | DIAGONAL |
| P4 | - | PAINT (24" WHITE, 2X) | STOP BAR |

## PAVEMENT MARKING SYMBOLS

| | | |
|---|---|---|
| QA | - PAINT | (LEFT TURN ARROW, 2X) |
| QB | - PAINT | (RIGHT TURN ARROW, 2X) |
| QC | - PAINT | (STRAIGHT ARROW, 2X) |
| QE | - PAINT | (COMBINATION STRAIGHT AND RIGHT TURN ARROW, 2X) |

NEW PAVEMENT

APPROVED: SHANE D. YORK, PE DATE: 11/05/03

SEAL

NORTH CAROLINA PROFESSIONAL SEAL 26485 ENGINEER SHANE D. YORK

# PHASE THREE DETAIL FOUR

| | |
|---|---|
| SCALE: | N.A. |
| DATE: | 11/05/03 |
| DWG. BY: | S. YORK |
| DESIGN BY: | S. YORK |
| REVIEWED BY: | A.D. SARVIS |

DIVISION OF HIGHWAYS — TRAFFIC ENGINEERING BRANCH — TRAFFIC CONTROL UNIT

REVISIONS

CADD FILE

02:46:03 PM
11/05/2003
R:\TrafficControls\TCP\U0620_TCP_TCP23_PSH.DGN