Project Reference Number	Sheet No.
U-0620	TCP-21

Carter Burgess

Consultants in Planning, Engineering, Architecture, Construction Management and Related Services
5811 Glenwood Avenue, Suite 300
Raleigh, North Carolina 27612

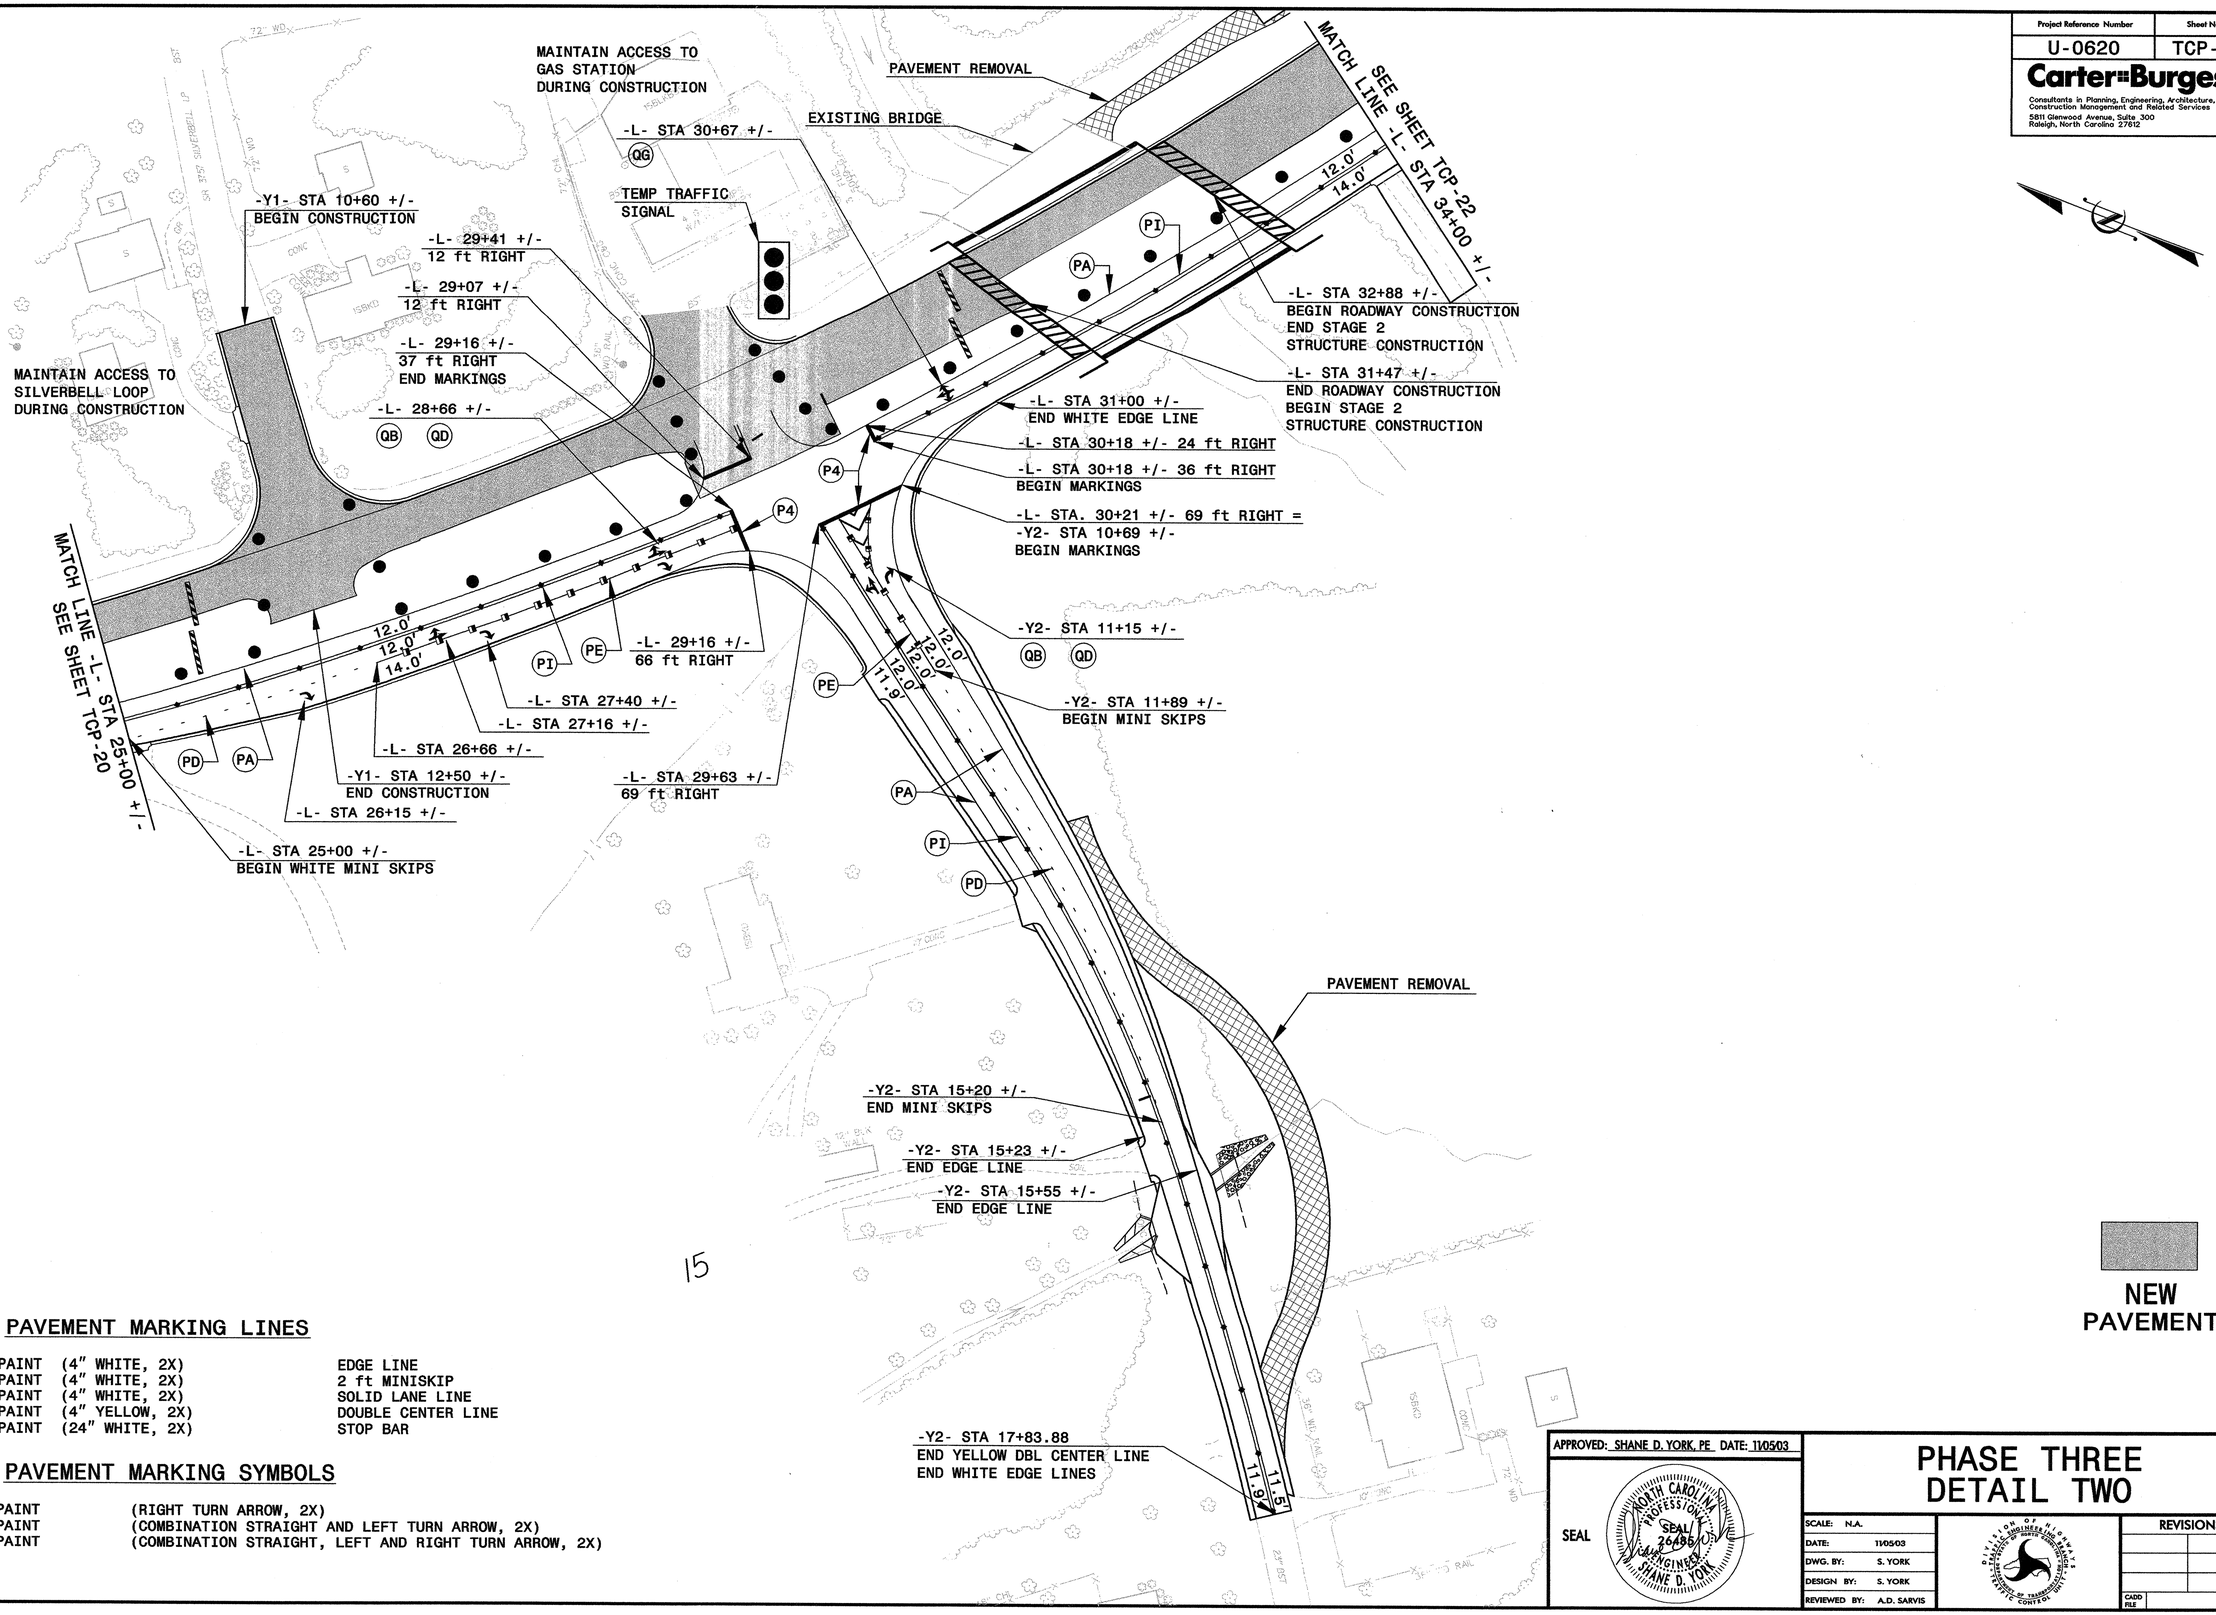

15

PAVEMENT MARKING LINES

PA	- PAINT	(4" WHITE, 2X)	EDGE LINE
PD	- PAINT	(4" WHITE, 2X)	2 ft MINISKIP
PE	- PAINT	(4" WHITE, 2X)	SOLID LANE LINE
PI	- PAINT	(4" YELLOW, 2X)	DOUBLE CENTER LINE
P4	- PAINT	(24" WHITE, 2X)	STOP BAR

PAVEMENT MARKING SYMBOLS

QB	- PAINT	(RIGHT TURN ARROW, 2X)
QD	- PAINT	(COMBINATION STRAIGHT AND LEFT TURN ARROW, 2X)
QG	- PAINT	(COMBINATION STRAIGHT, LEFT AND RIGHT TURN ARROW, 2X)

NEW PAVEMENT

APPROVED: SHANE D. YORK, PE DATE: 11/05/03

SEAL

NORTH CAROLINA PROFESSIONAL SEAL 26486 ENGINEER SHANE D. YORK

PHASE THREE DETAIL TWO

SCALE:	N.A.
DATE:	11/05/03
DWG. BY:	S. YORK
DESIGN BY:	S. YORK
REVIEWED BY:	A.D. SARVIS

DIVISION OF HIGHWAYS ENGINEERING BRANCH TRAFFIC ENGINEERING BRANCH DEPARTMENT OF TRANSPORTATION

REVISIONS

CADD FILE

02:45:27 PM
11/5/2003
I:\Traffic\Control\TCP\U0620_TCP_TCP21_PSH.DGN