PROJECT REFERENCE NO.	SHEET NO.
B-3157	TCP-28

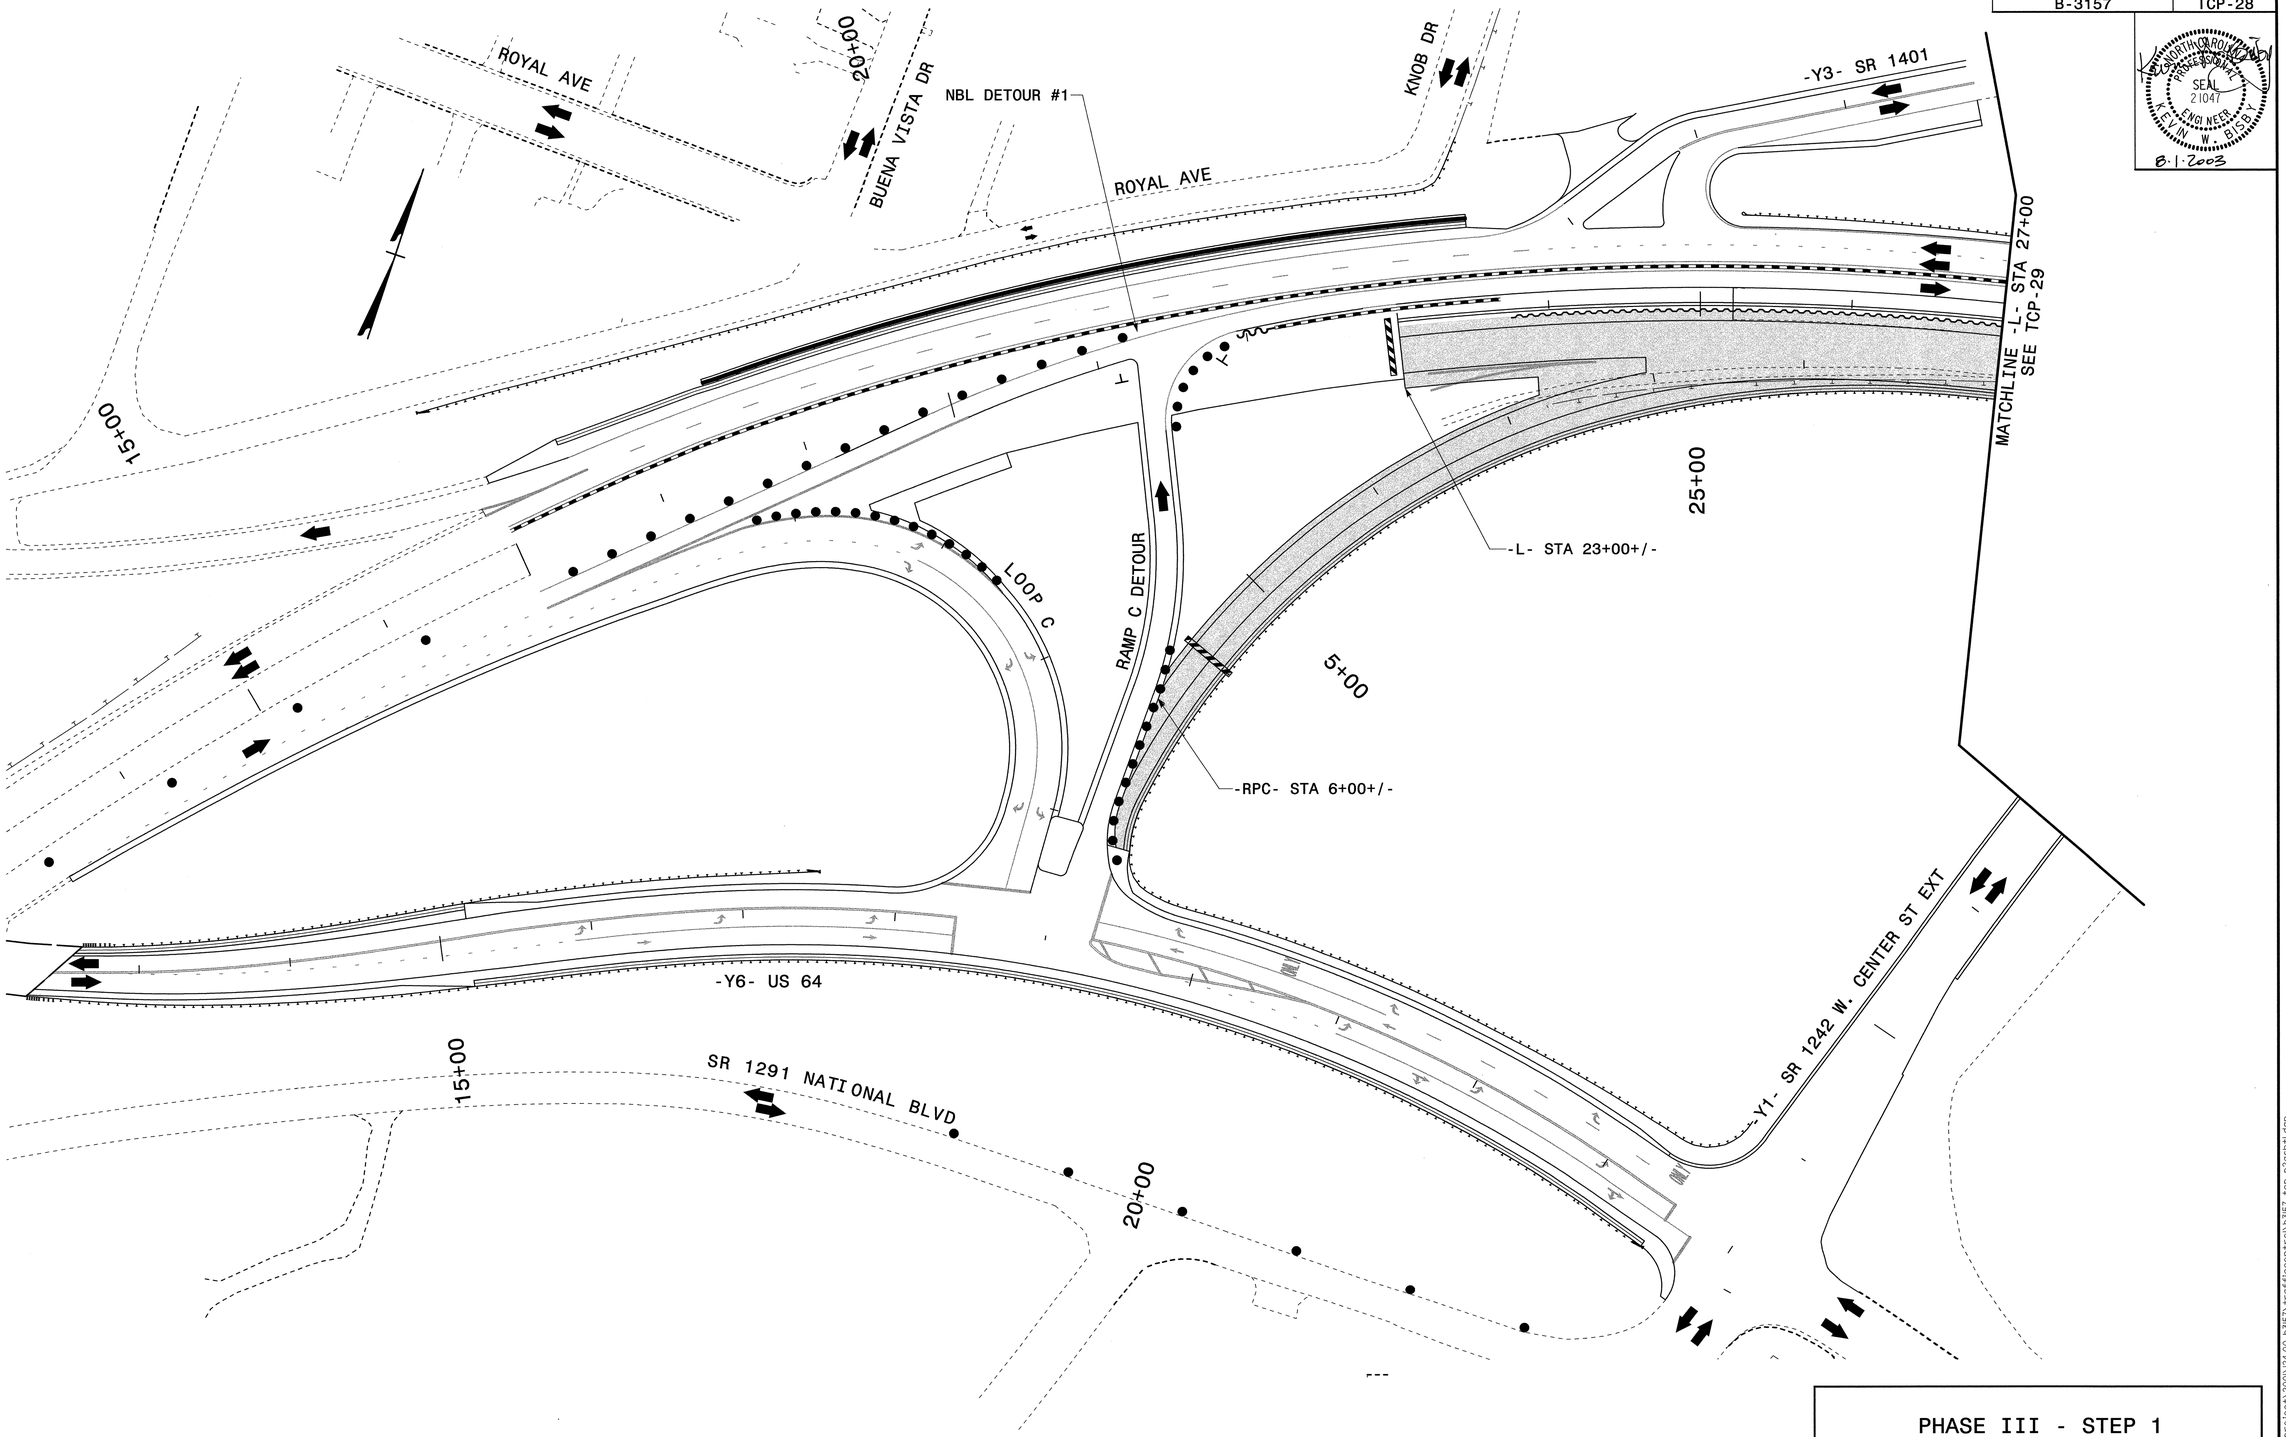

NORTH CAROLINA
PROFESSIONAL
SEAL
21047
ENGINEER
KEVIN W. BISER
8-1-2003

PHASE III - STEP 1

SCALE:	NONE
DATE:	7/2003
DWG. BY:	KWB/MGH
DESIGN BY:	KWB
REVIEWED BY:	

DIVISION OF HIGHWAYS
TRAFFIC ENGINEERING BRANCH
TRAFFIC CONTROL UNIT
NORTH CAROLINA DEPARTMENT OF TRANSPORTATION

REVISIONS	
CADD FILE:	

MULKEY
ENGINEERS & CONSULTANTS
PO Box 33127
Raleigh, N.C. 27636
(919) 851-1912
(919) 851-1918 (FAX)
www.mulkeyinc.com

08/01/2003 09:46:53 AM g:\projects\2001\24.00.b357\traffic control\b357_tcp_p2gen1.dgn