TIP NO.	SHEET NO.
U-4010	SIGN-9

NORTH CAROLINA PROFESSIONAL SEAL 028387 ENGINEER AMAN T. ALQUDWAH

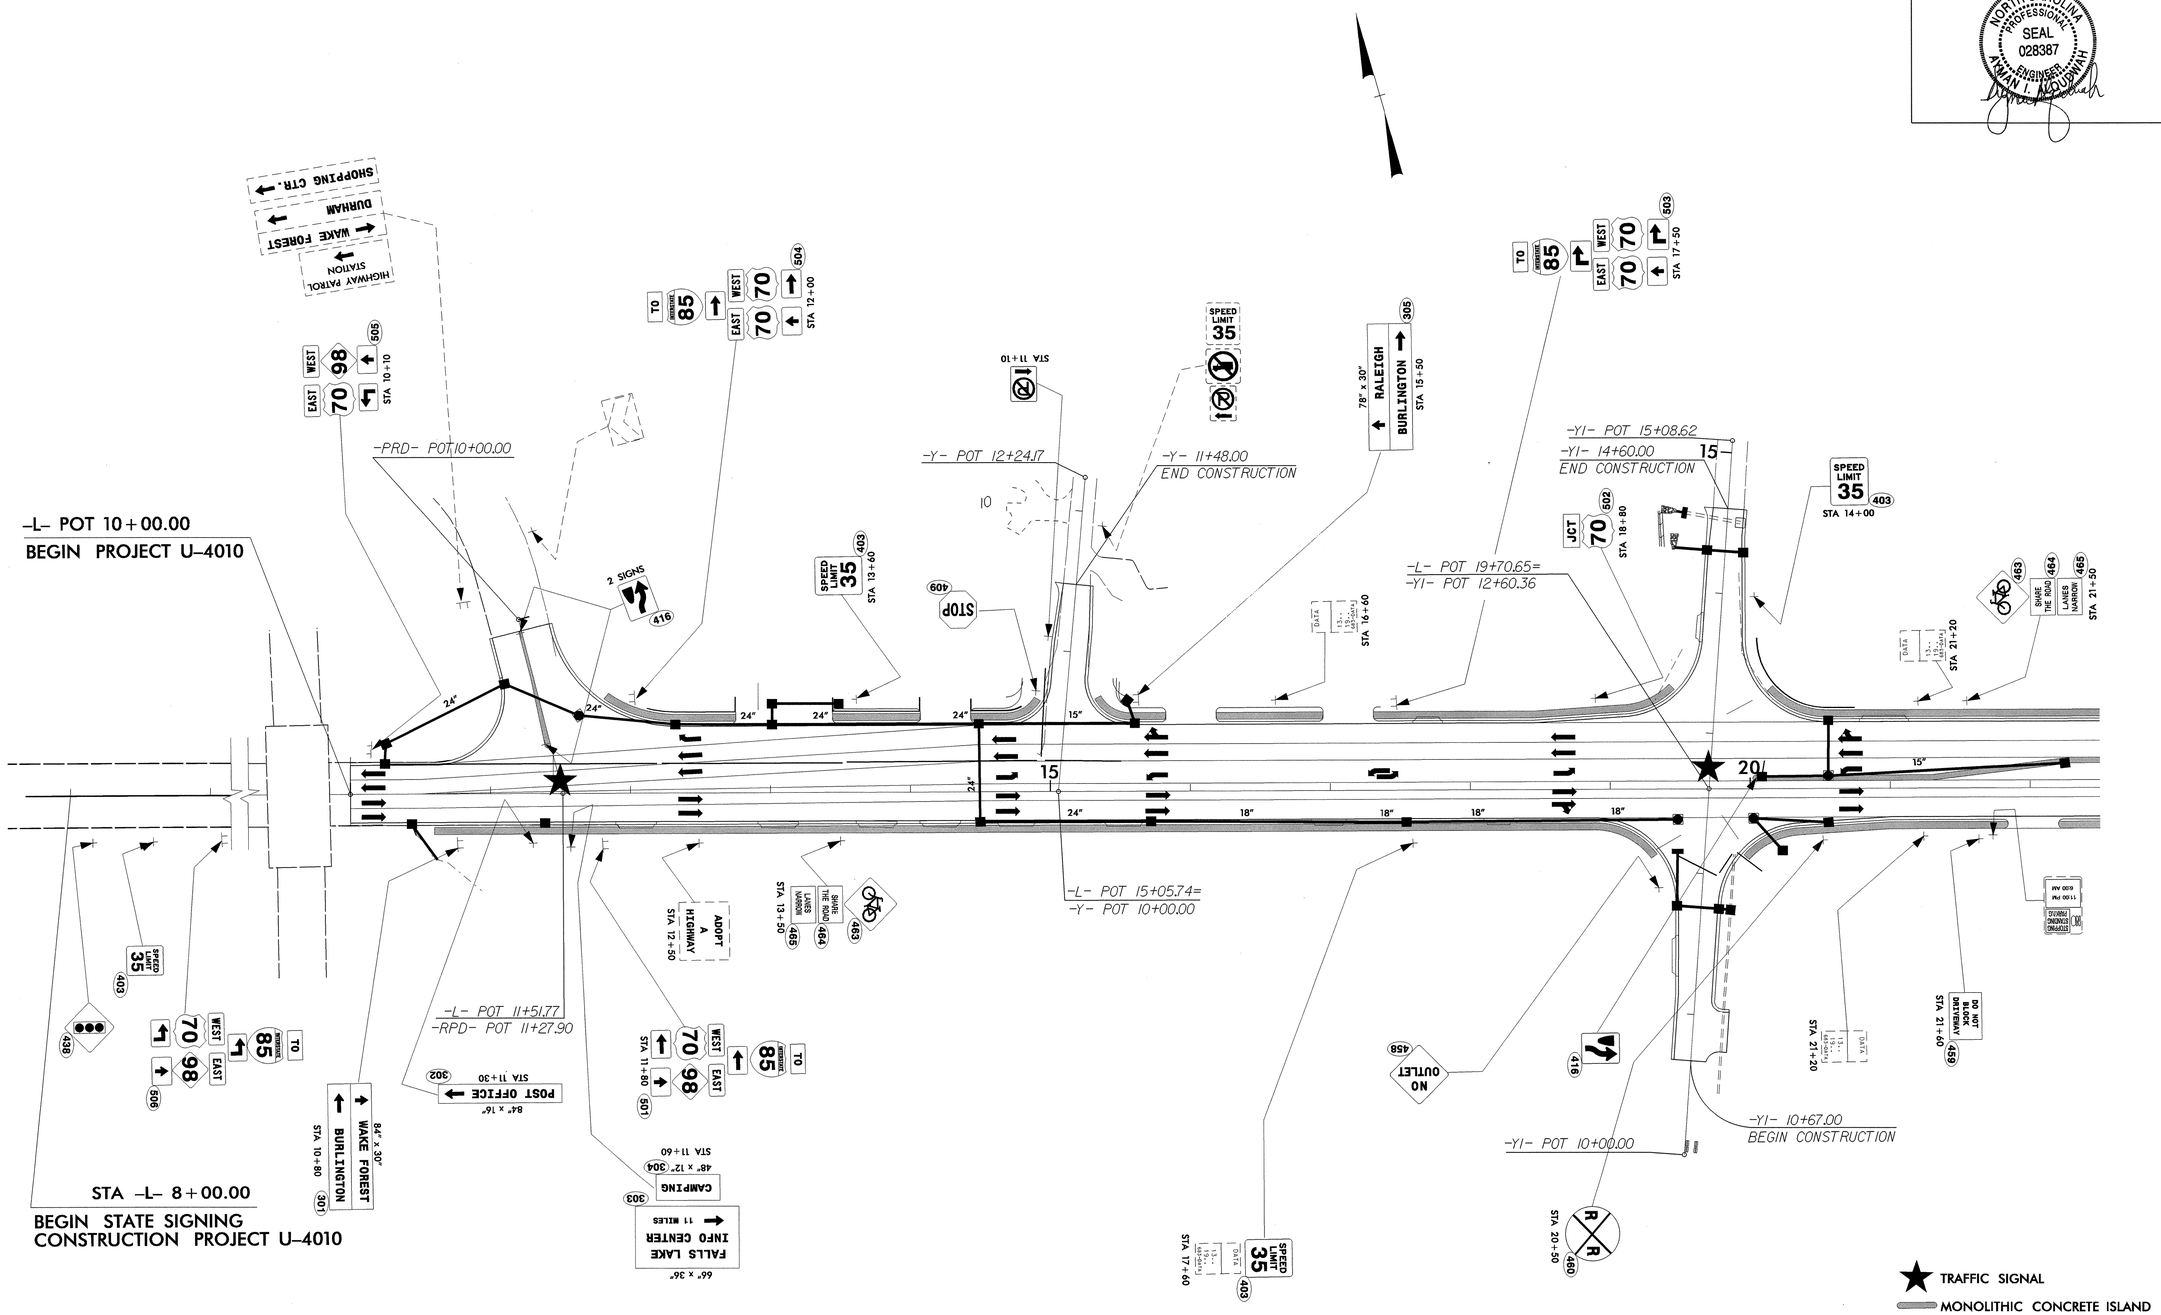

PROPOSED SIGNS
STA 8+00 TO STA 22+50
NC 98 (HOLLOWAY STREET)

03-JUN-2004 13:59
w:\TIP PROJECTS\U-4010\Proj\u4010s04prop.psh
s_johns AT

TESN206425 Thursday June 03 2004 u4010s04prop.m