TIP NO.	SHEET NO.
U-4010	SIGN-7

6/4/04
NORTH CAROLINA PROFESSIONAL SEAL 028387 ENGINEER AYMAN I. ALDUDWAH

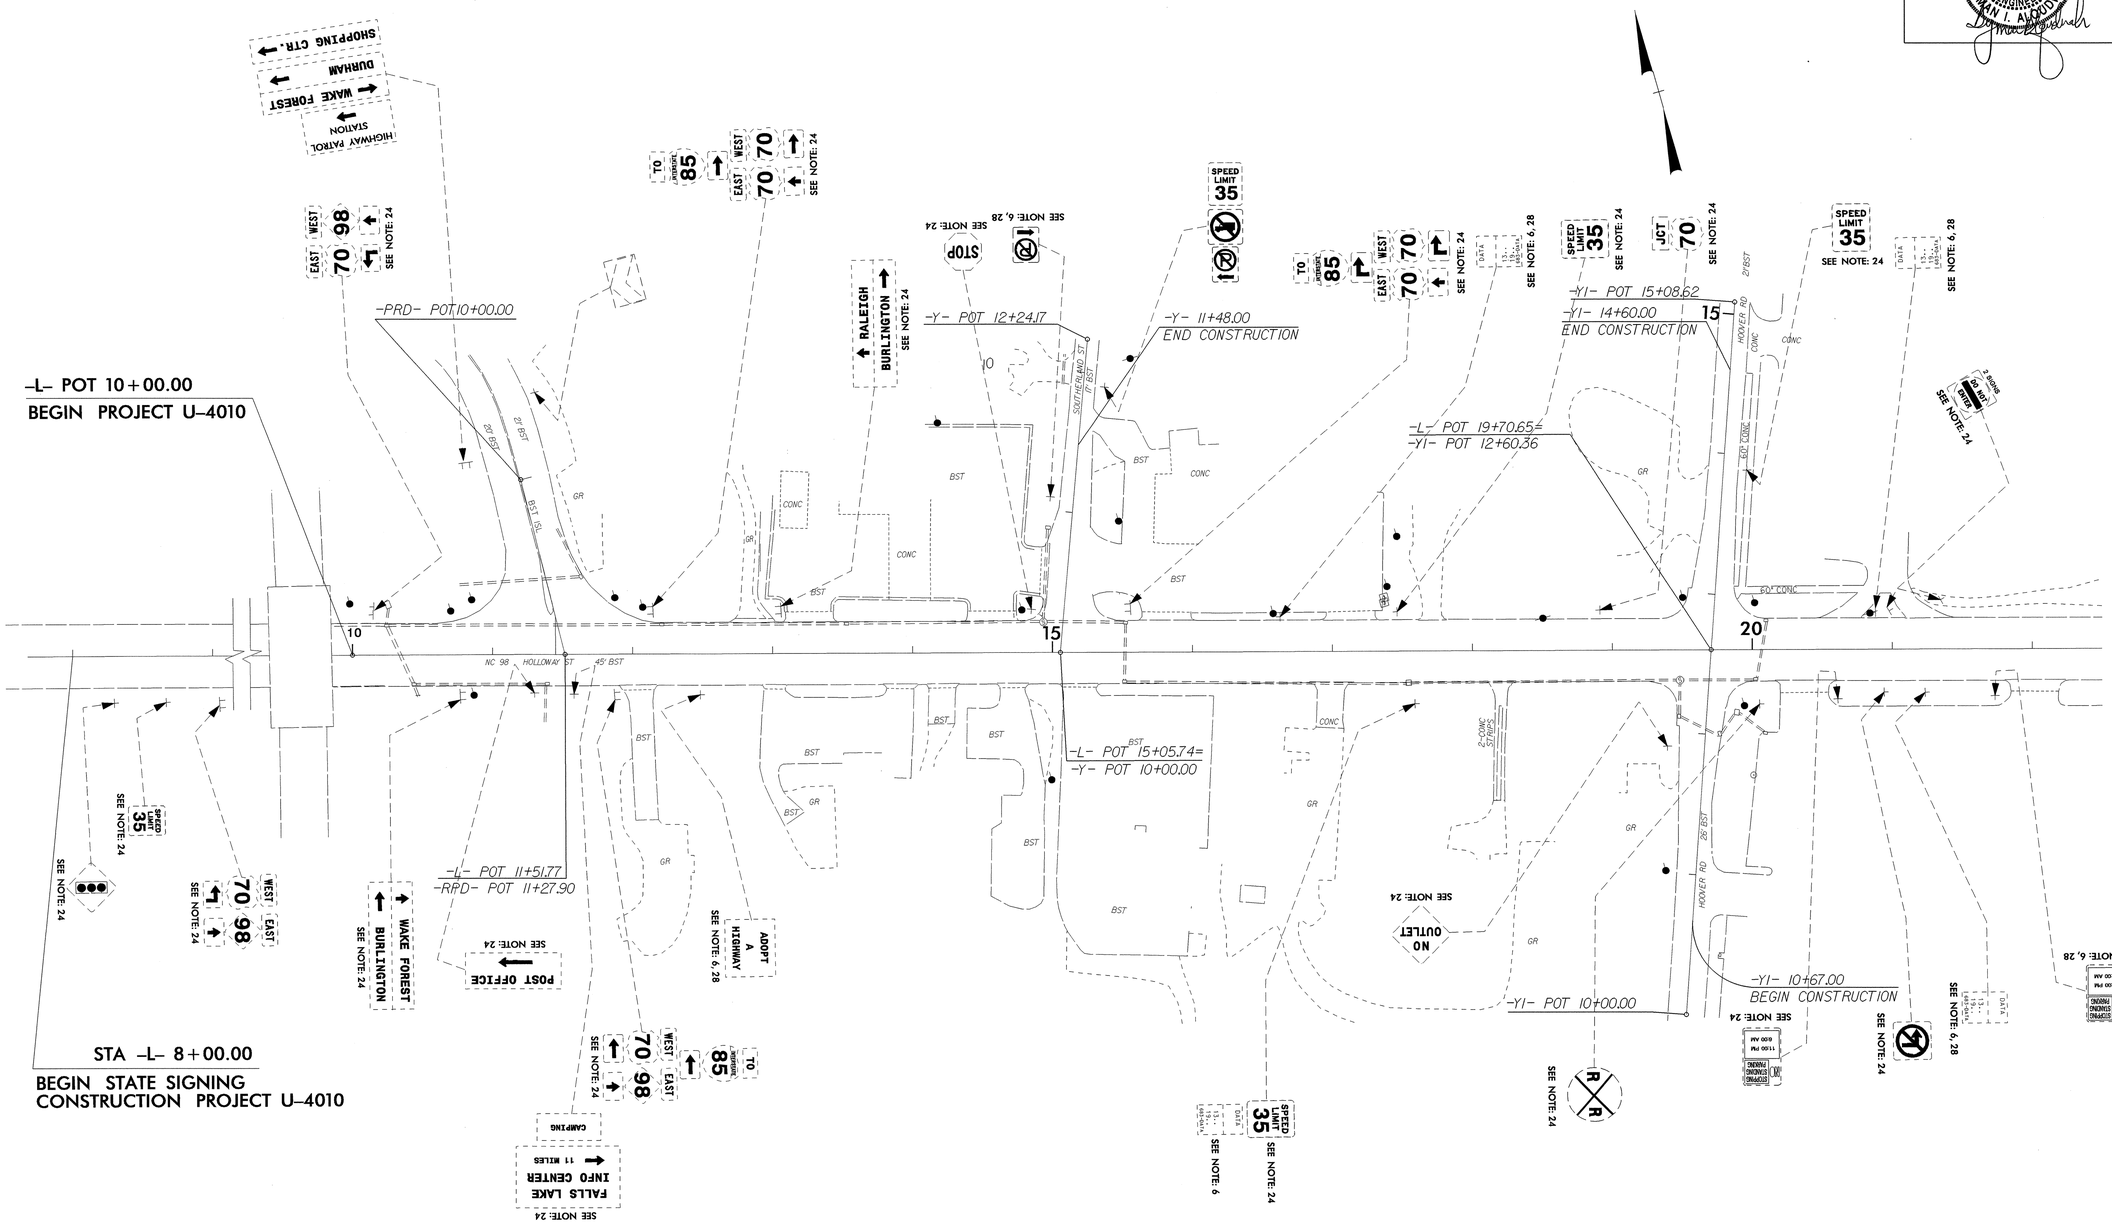

EXISTING SIGNS
STA 8+00 TO STA 22+50
NC 98 (HOLLOWAY STREET)

03-JUN-2004 13:59
NC TIP PROJECTS\U-4010\Proj\u4010s04.psh
sjohns AT

TESN206425 Thursday June 03 2004 u4010s04.m