KCI Associates of North Carolina, P.A.
SUITE 200, LANDMARK CENTER I, 4601 SIX FORKS RD.
RALEIGH, NC 27609-5210 (919) 783-9214
•ENGINEERS • PLANNERS • ECOLOGISTS

PROJ. REFERENCE NO.	SHEET NO.
B-3865	TCP-5

TEMPORARY PAVEMENT MARKING SCHEDULE

SYMBOL	DESCRIPTION	PAY ITEM	QUANTITY BREAKDOWN			TOTAL QUANTITY	
		PAVEMENT MARKING LINES					
		PAINT (4")					
PA	WHITE EDGELINE (2X)		11,980	LF			
PI	YELLOW DOUBLE CENTER (2X)		11,980	LF			
					TOTAL	23,960	LF
		REMOVABLE TAPE (4")					
RA	WHITE EDGELINE		660	LF			
RI	YELLOW DOUBLE CENTER		660	LF			
					TOTAL	1320	LF
		PAVEMENT MARKERS					
		TEMPORARY RAISED PAVEMENT MARKERS					
MH	YELLOW & YELLOW		100	EA			
					TOTAL	100	EA

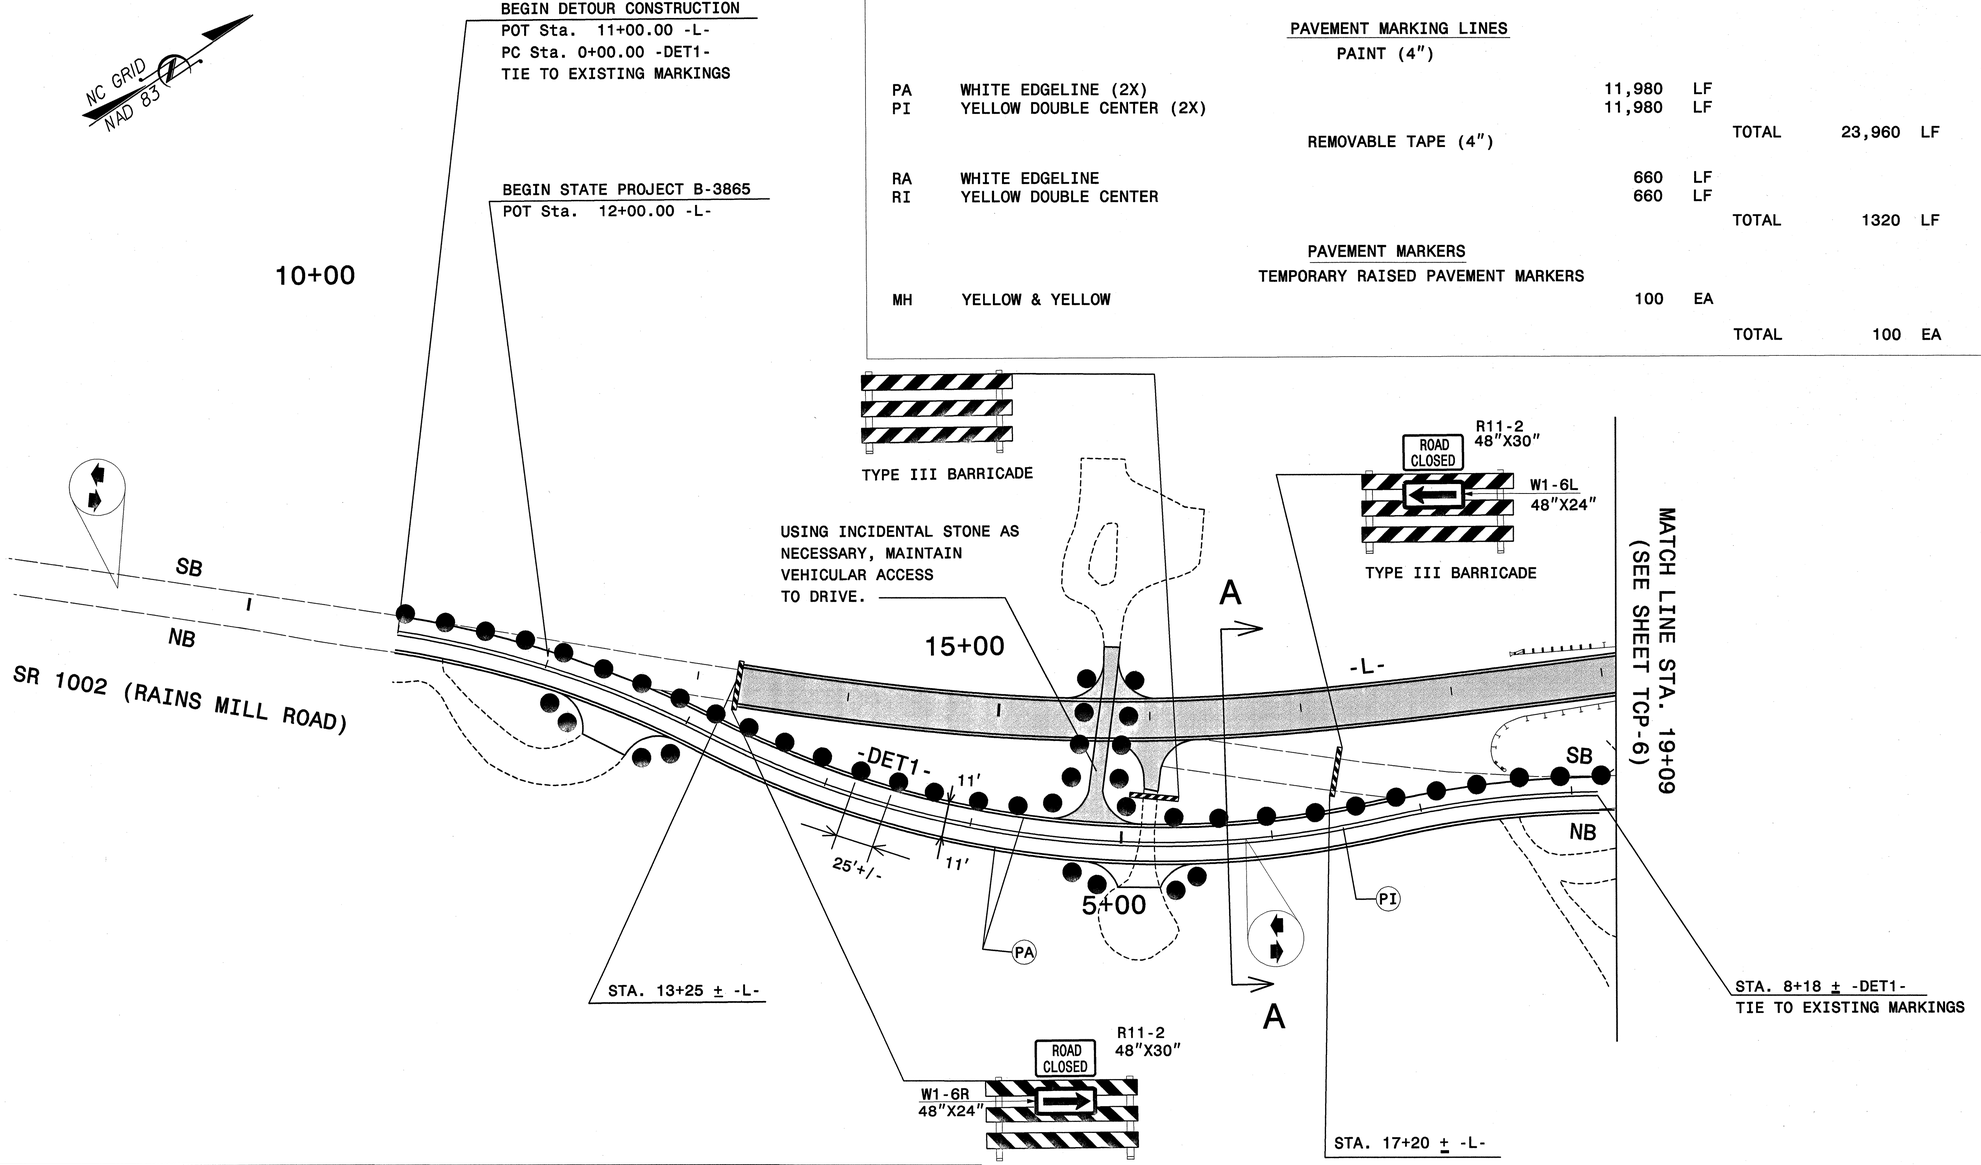

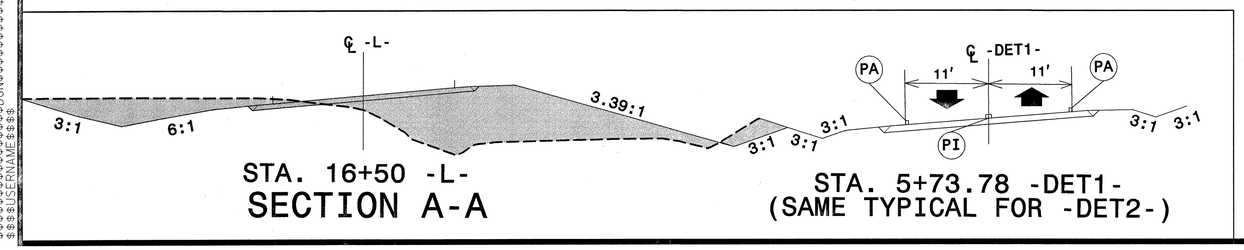

SHEET 5 OF 9

APPROVED:_____ DATE:_____

SEAL

NORTH CAROLINA PROFESSIONAL SEAL 22731 ENGINEER Michelle R Bryan 1/16/04

DETAIL 1 - PHASE 1, STEP 5 & PHASE 2, STEP 1 AND TEMPORARY PAVEMENT MARKING SCHEDULE

SCALE:	NONE
DATE:	1-16-04
DWG. BY:	JMS
DESIGN BY:	MRB
REVIEWED BY:	MRB

DIVISION OF HIGHWAYS — TRAFFIC ENGINEERING BRANCH — TRAFFIC CONTROL UNIT

REVISIONS

CADD FILE

$$$$$$$SYSTIME$$$$$$$
$$$$$$$USERNAME$$$$$$$