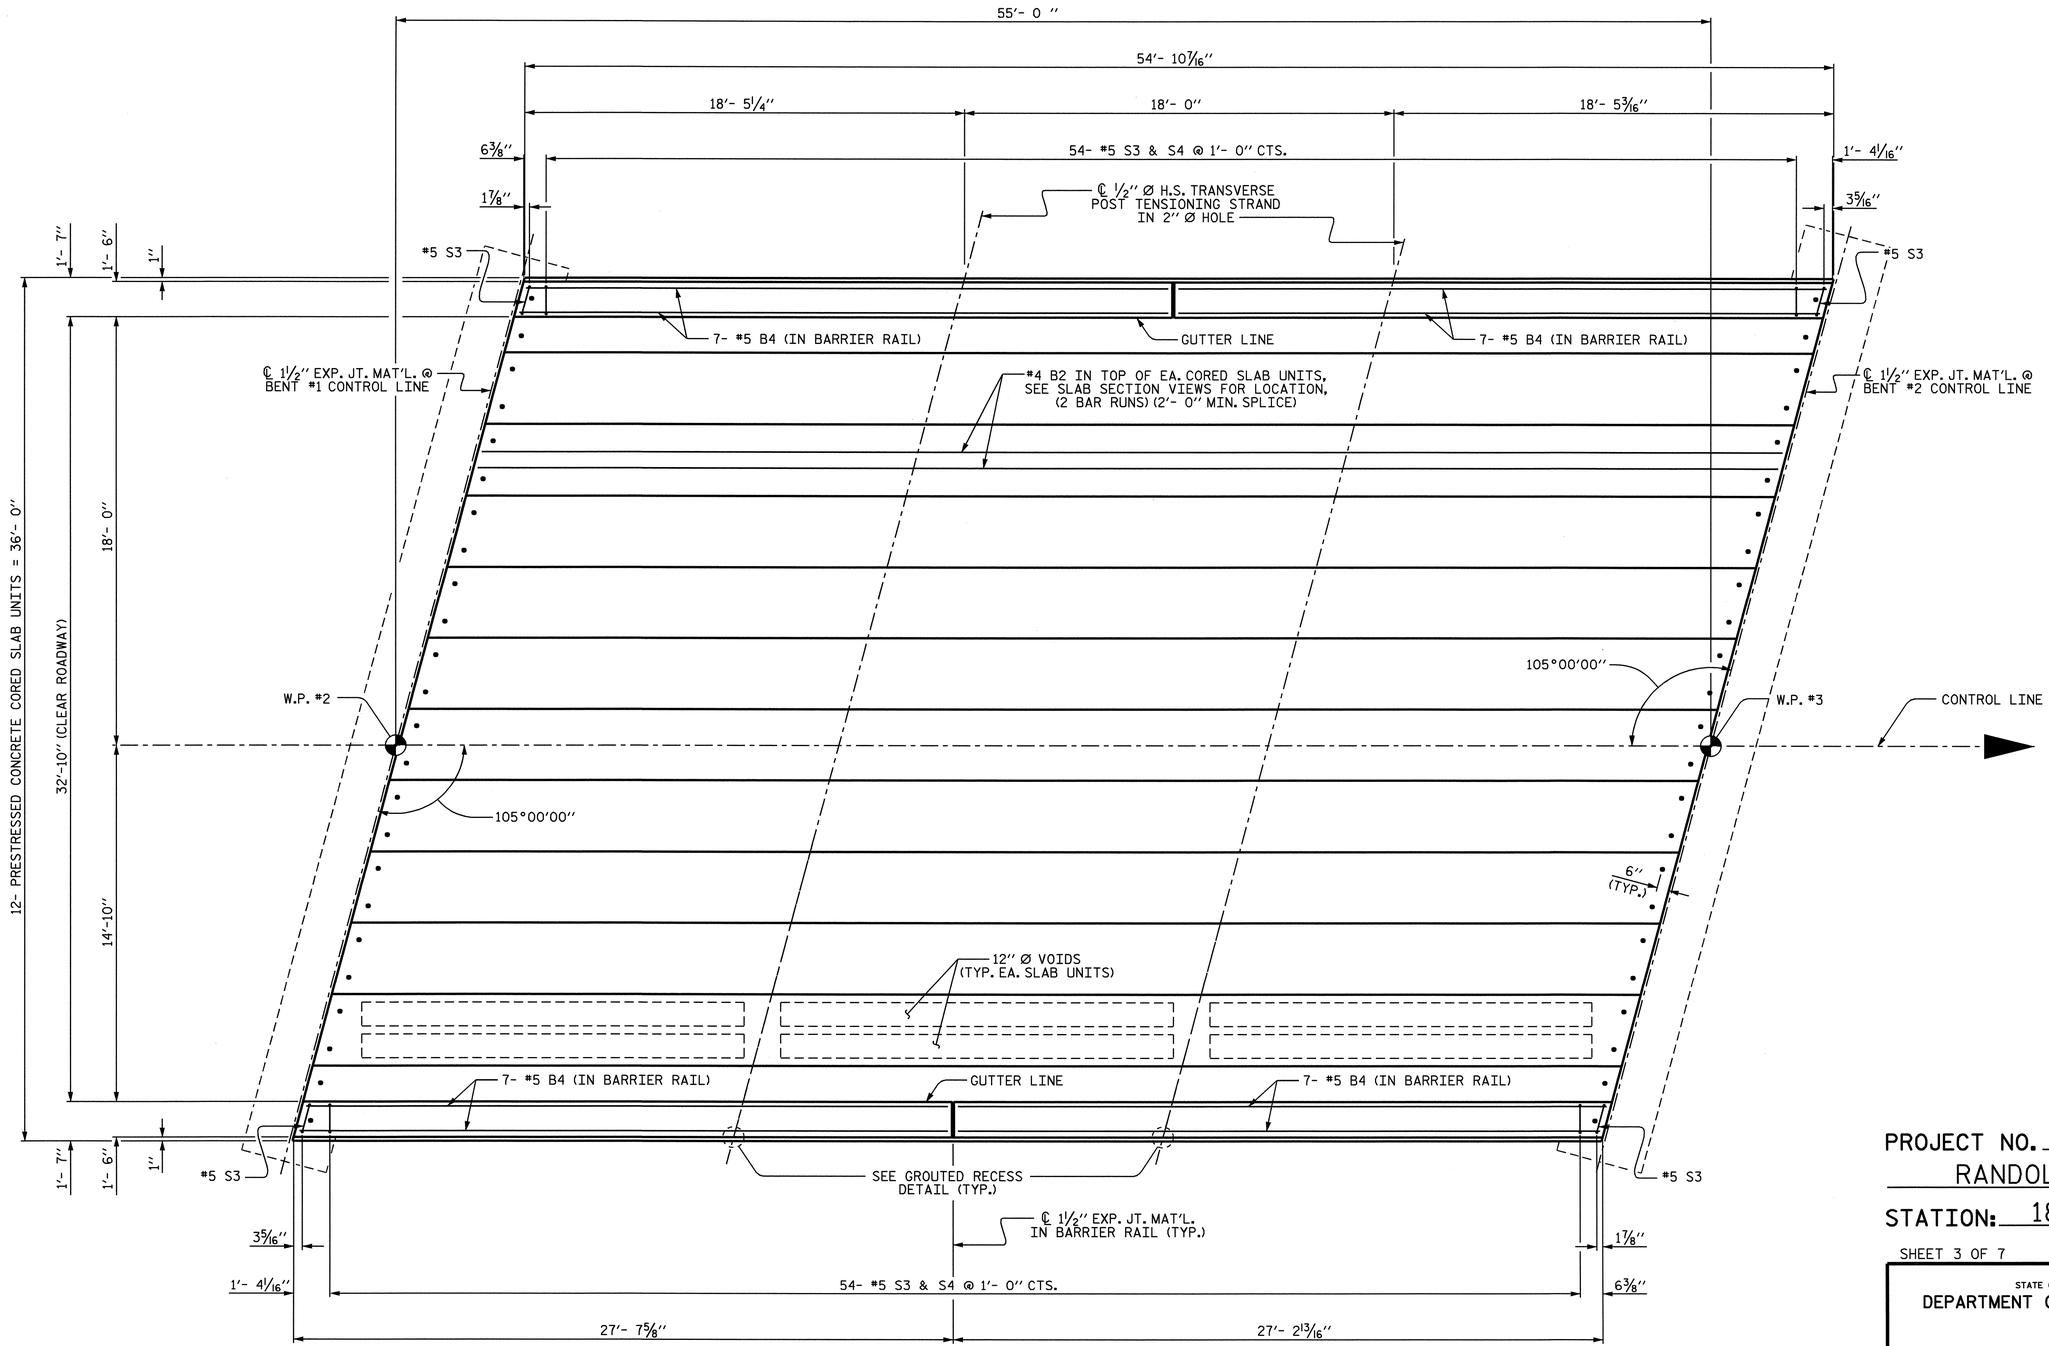

PLAN OF SPAN ''B''

PROJECT NO. B-3504

RANDOLPH COUNTY

STATION: 18+70.50 -L-

SHEET 3 OF 7

STATE OF NORTH CAROLINA
DEPARTMENT OF TRANSPORTATION
RALEIGH

SUPERSTRUCTURE
PLAN OF SPAN ''B''

NORTH CAROLINA PROFESSIONAL SEAL 15825 ENGINEER BRUCE D. KLAPPENBACH
6-24-04

REVISIONS						SHEET NO.
NO.	BY:	DATE:	NO.	BY:	DATE:	S-7
1			3			TOTAL SHEETS
2			4			27

DRAWN BY : D. A. GLADDEN DATE : 10-9-03
CHECKED BY : M. G. SHAIKH DATE : 6-1-04

17-JUN-2004 15:39
w:\squadl\B3504\dgladden\Microstation\b3504cs.dgn
dgladden