PROJECT REFERENCE NO.	SHEET NO.
U-2912	UC-6

DESIGNED BY: CSG
DRAWN BY: CSG
CHECKED BY: MRB
APPROVED BY: RBW
REVISED:

NORTH CAROLINA DEPARTMENT OF TRANSPORTATION
DESIGN SERVICES UNIT
PHONE:(919)250-4128
FAX:(919)250-4119

METRIC
5 0 10
SCALE

NORTH CAROLINA PROFESSIONAL SEAL 10157 ENGINEER RONALD B. WILKINS
9/7/04

UTILITY CONSTRUCTION PLANS ONLY
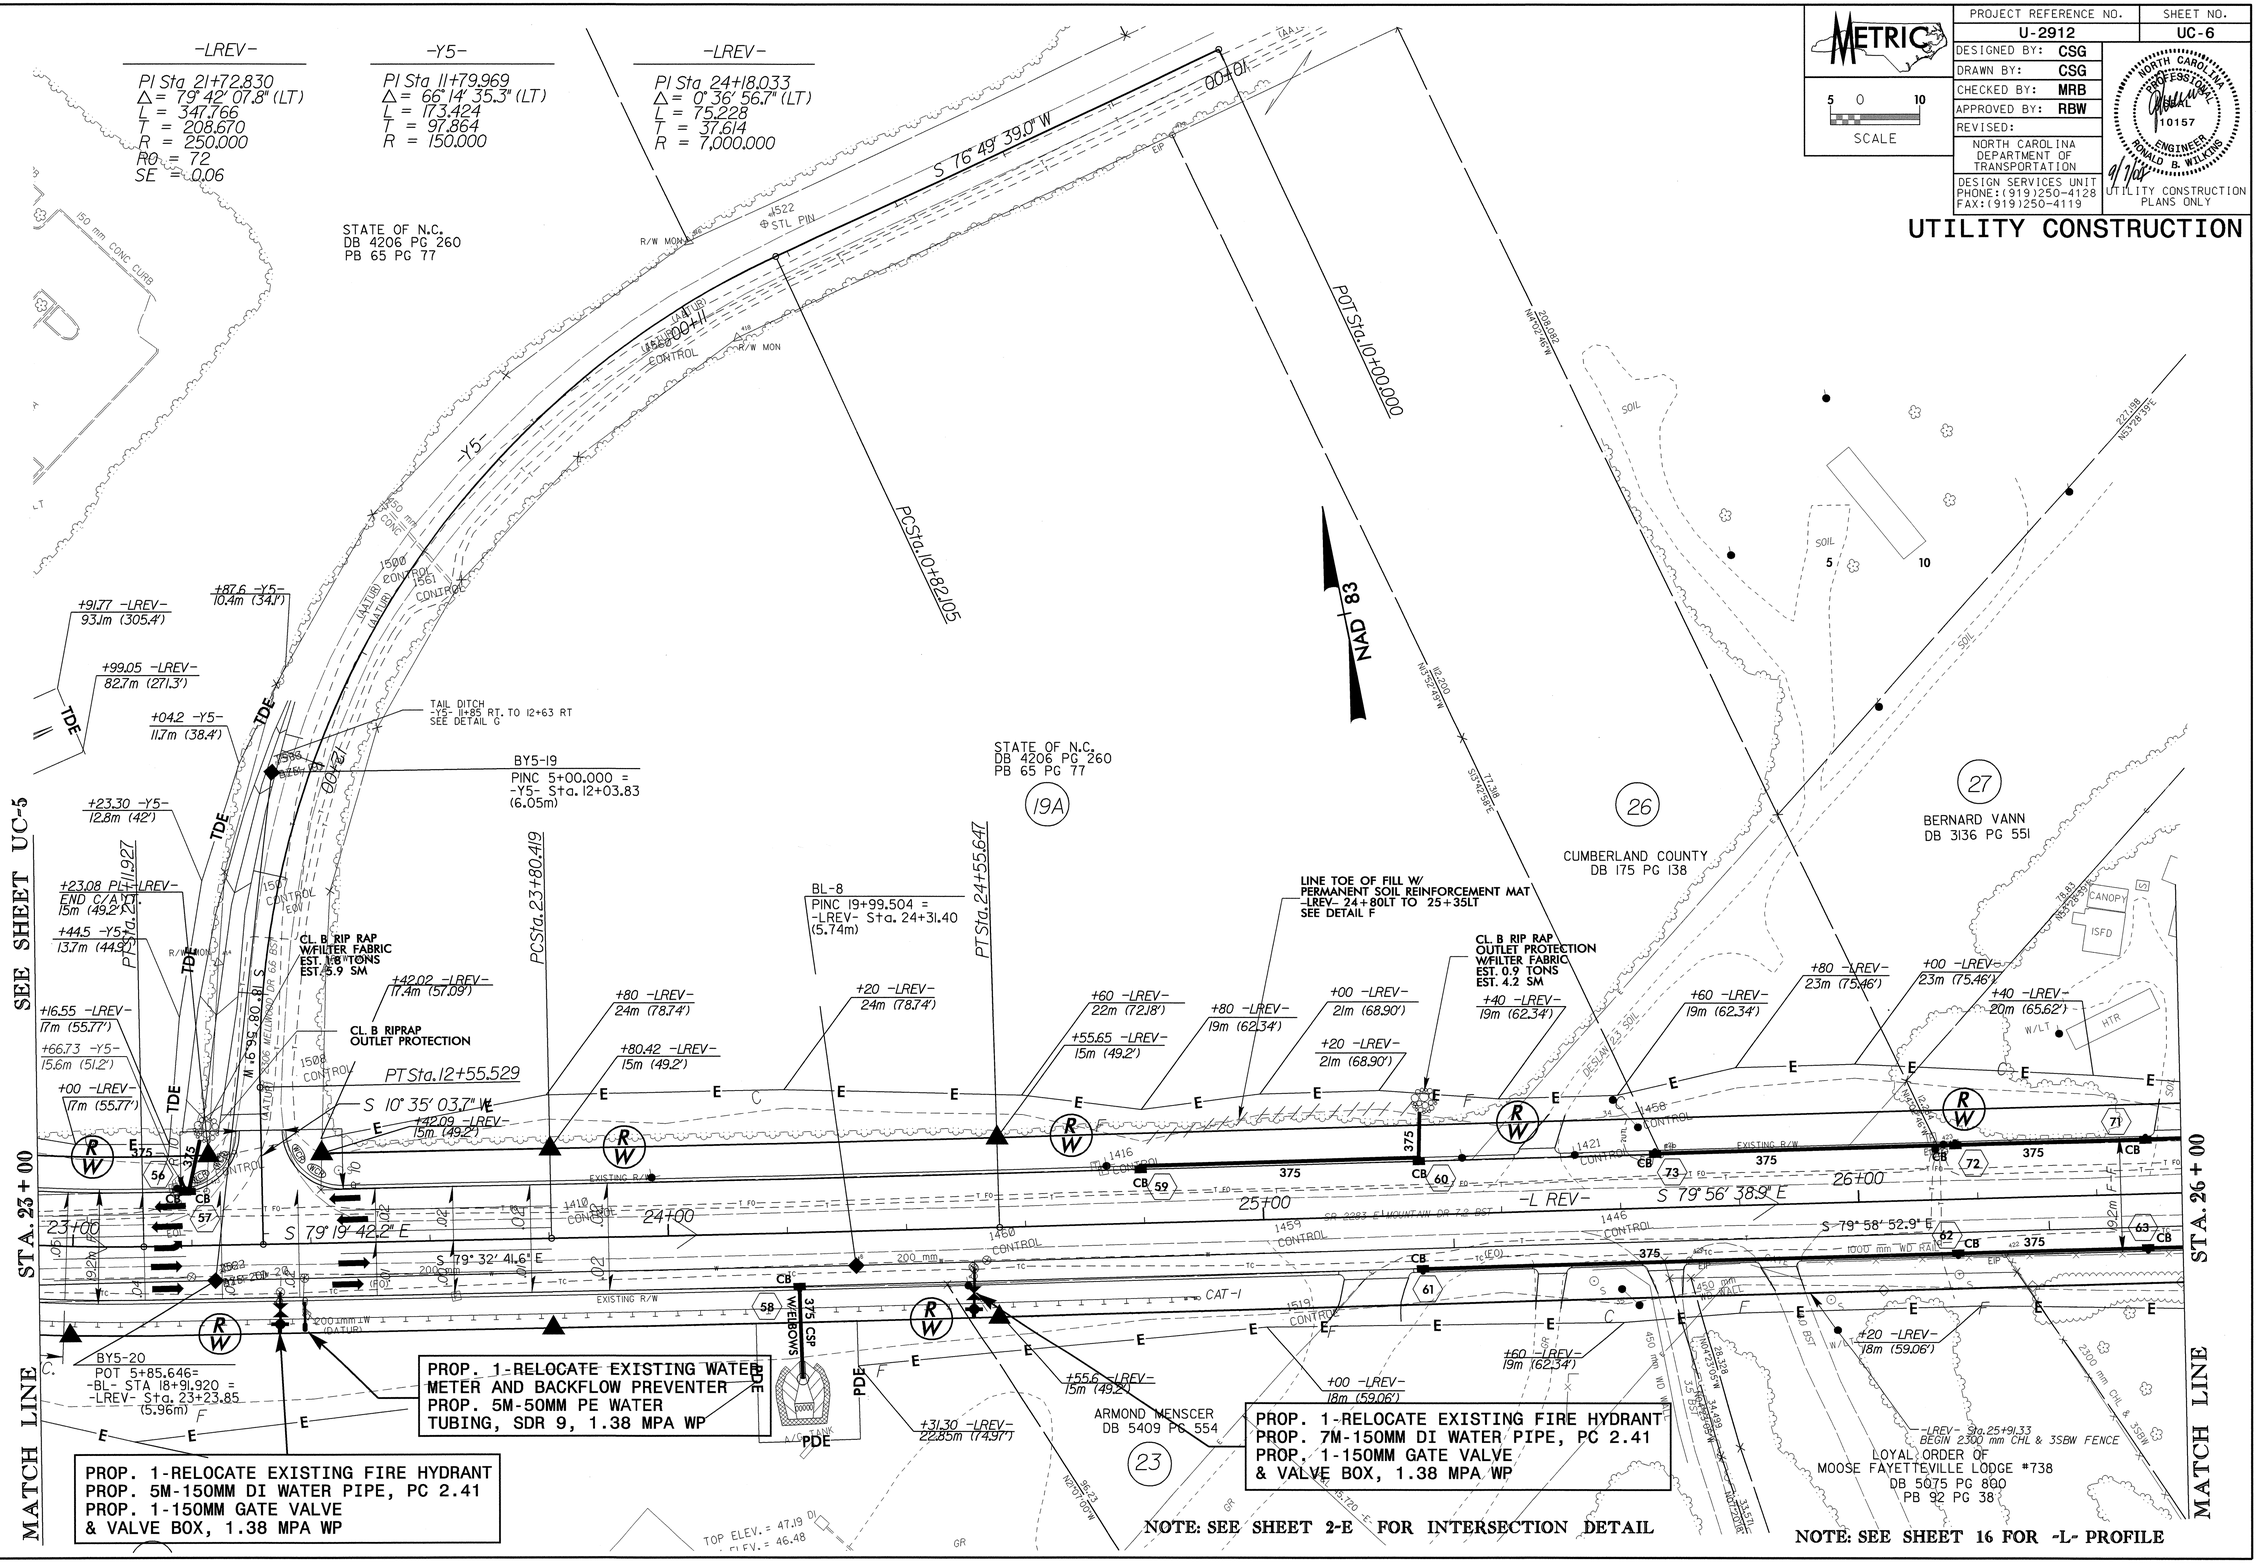
UTILITY CONSTRUCTION