PROJECT REFERENCE NO.	SHEET NO.
U-2408	51
ROADWAY DESIGN ENGINEER	HYDRAULICS ENGINEER

METRIC

2.5 0 5

CONST.REV.

R/W REV.

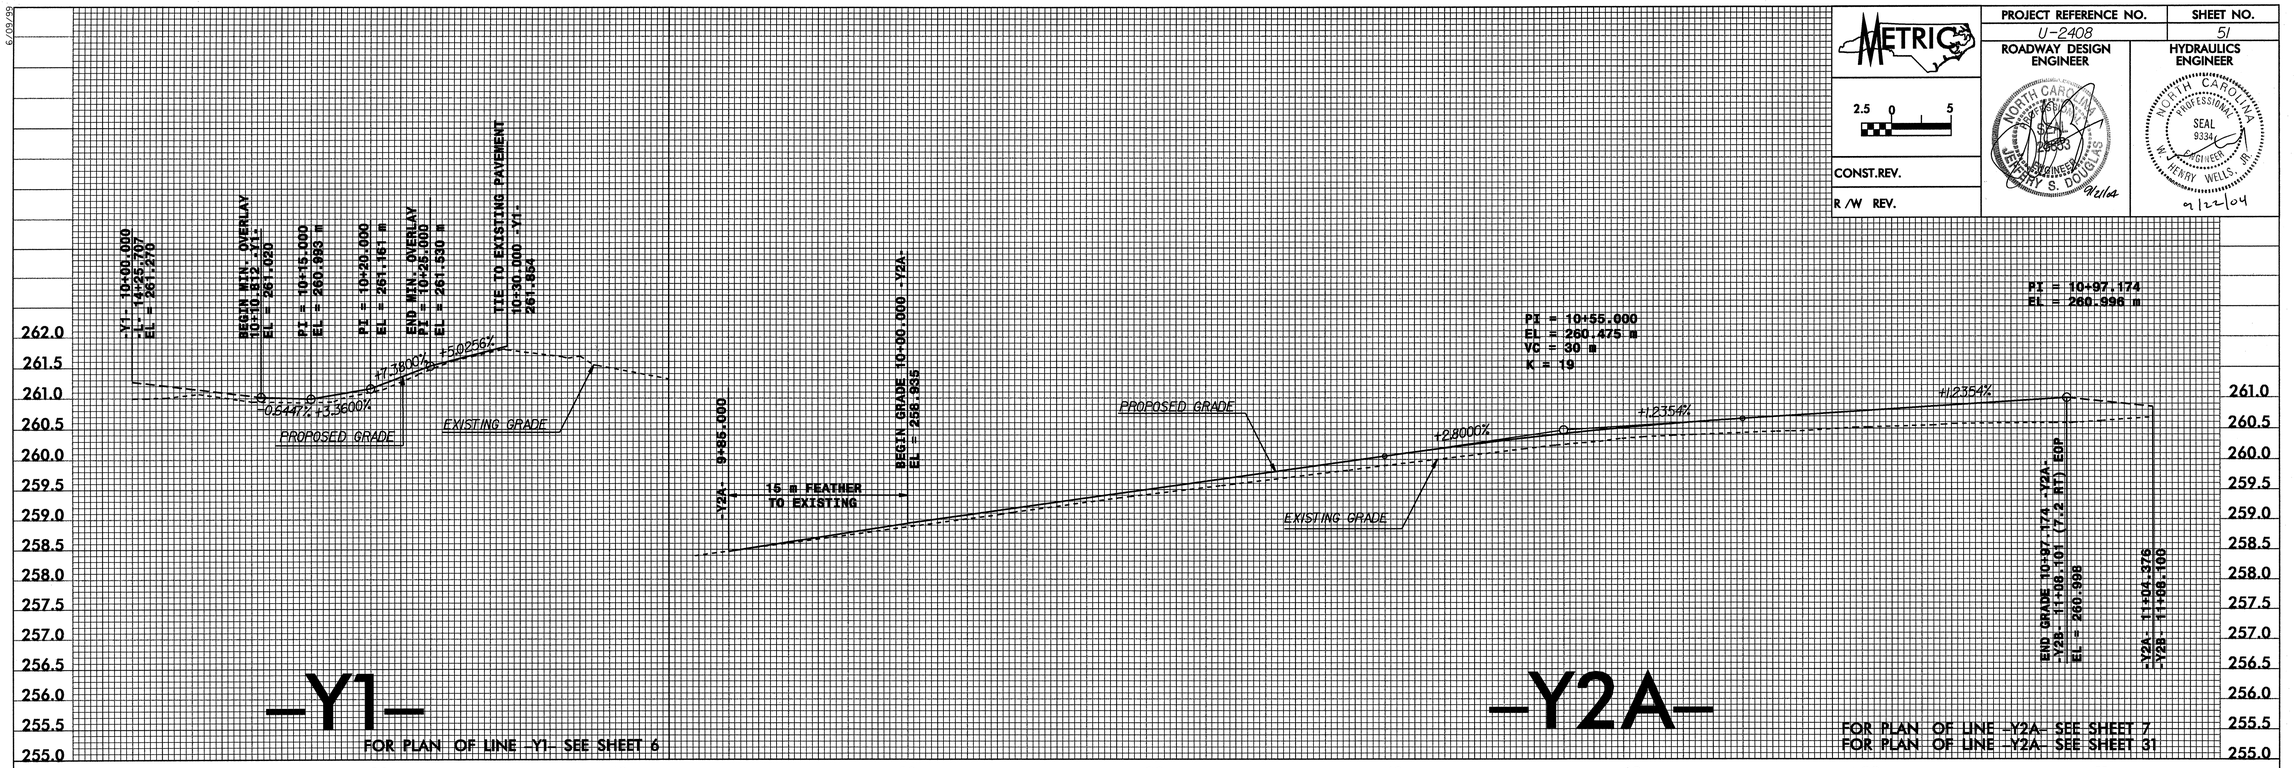

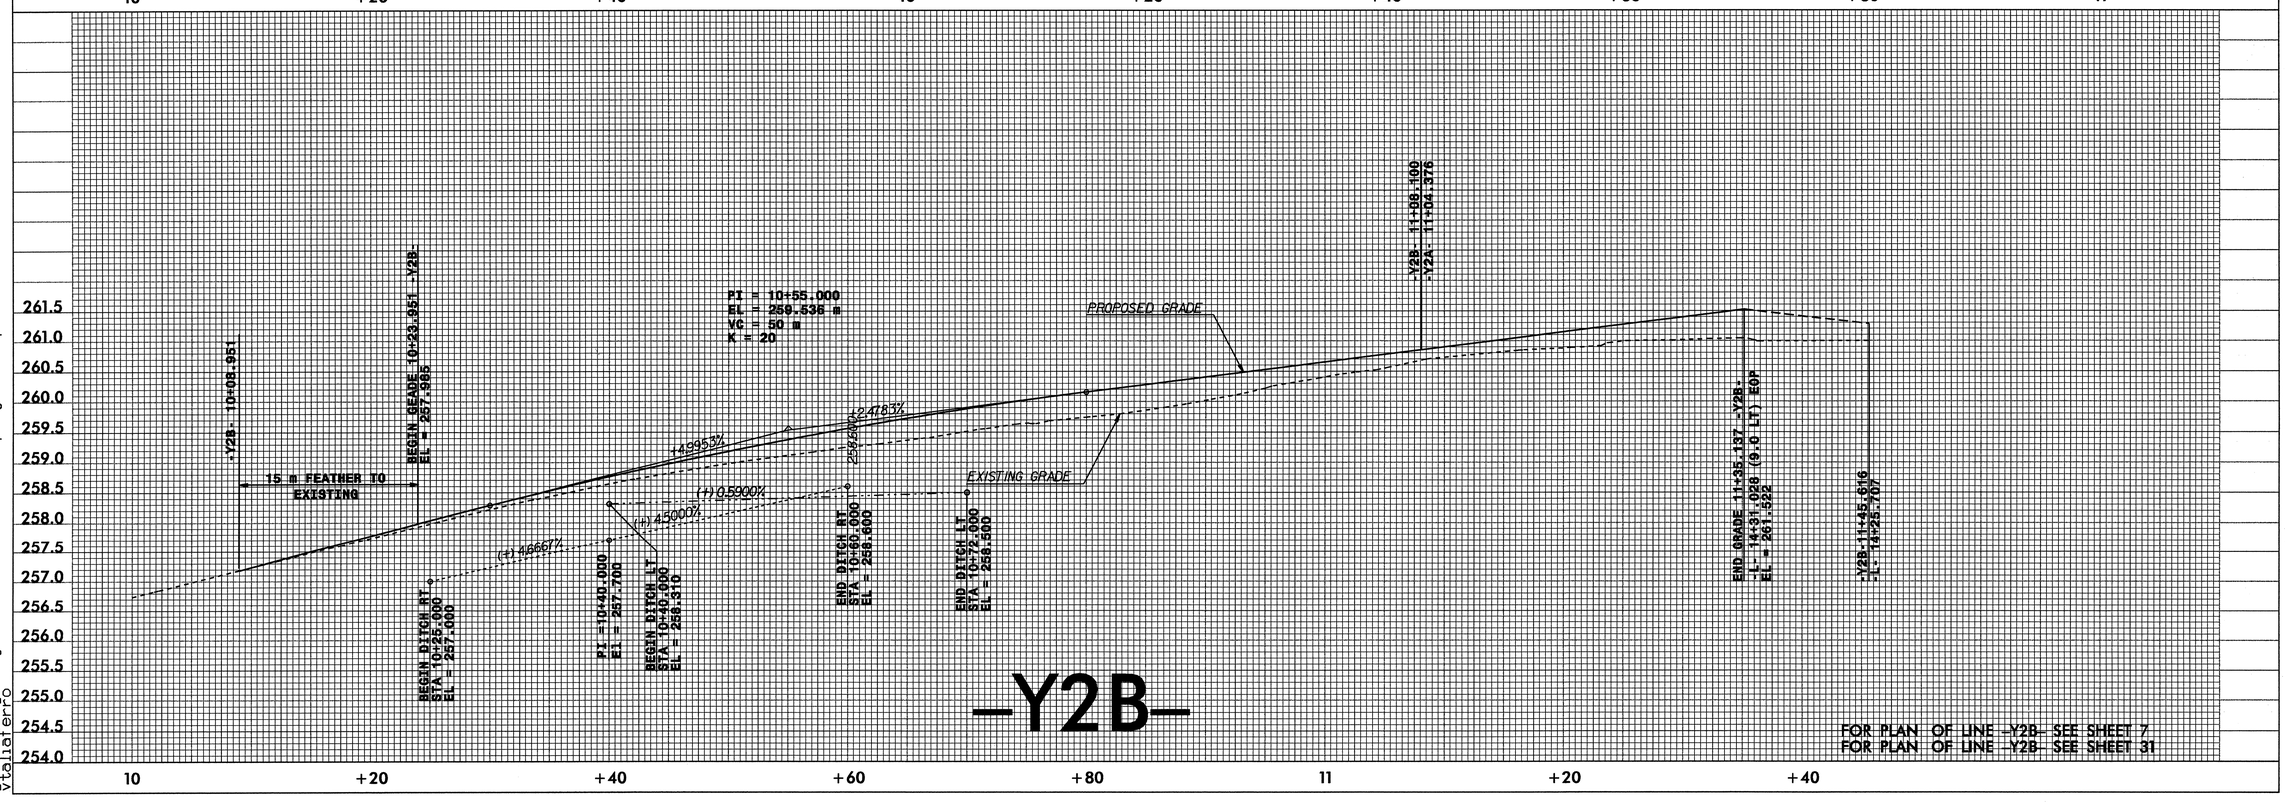

08-SEP-2004 08:59
u:\Roadway\Projects\Dot\ncdot\U2408\proj\u2408.pfl
vtaliaferro