METRIC	PROJ. REFERENCE NO.	SHEET NO.
	U-2408	TCP-41

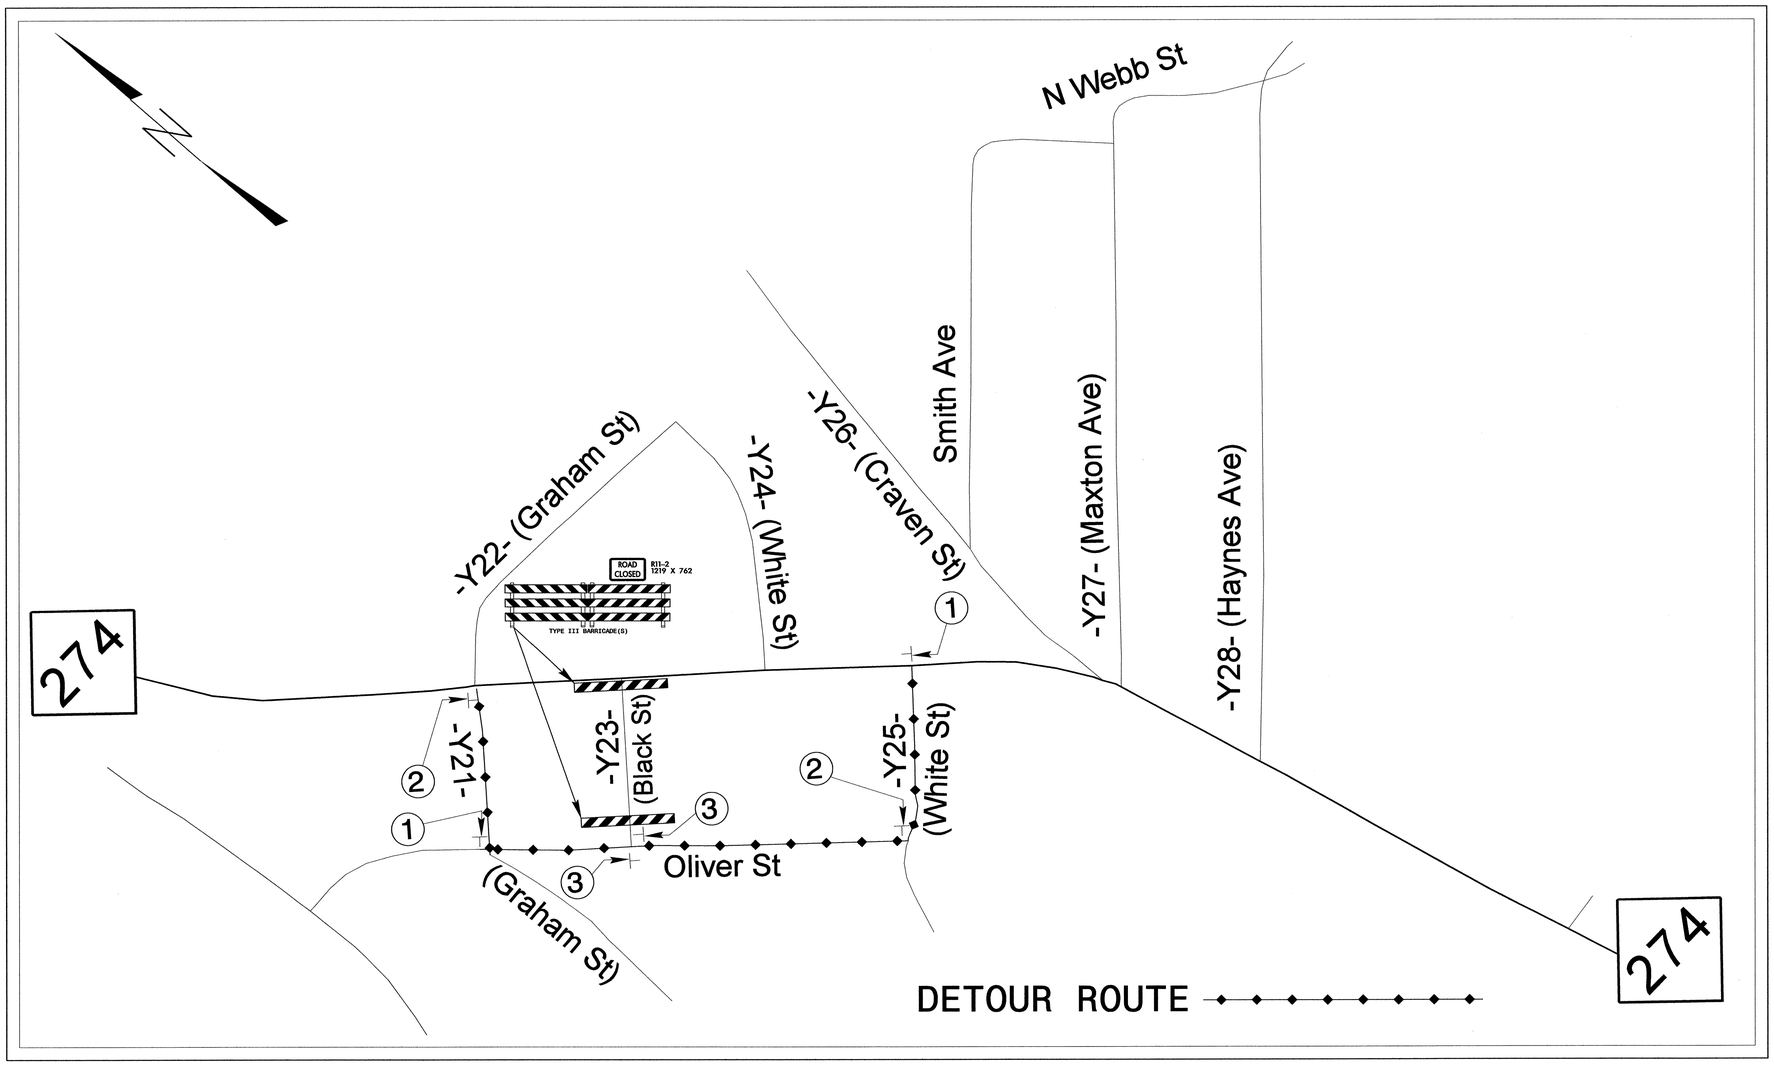

BLACK ST

DETOUR — M4-8, 600 x 300

M6-1L, 533 X 381

①

BLACK ST

DETOUR — M4-8, 600 x 300

M6-1R, 533 X 381

②

END DETOUR — M4-8A, 1200 X 450

③

* SEE SIGN DESIGN SHEET FOR DIMENSIONS

SEPI ENGINEERING GROUP
2300 Rexwoods Drive
Suite 370
Raleigh, NC 27607
Tel:919-789-9977 Fax:789-9591

APPROVED:_____ DATE:_____

NORTH CAROLINA PROFESSIONAL SEAL 20104 ENGINEER STEPHEN S. ASENIA

7-15-04

-Y23- BLACK ST DETOUR MAP

SCALE:	NONE
DATE:	6-04
DWG. BY:	RCD
DESIGN BY:	RCD
REVIEWED BY:	RLW

DIVISION OF HIGHWAYS — ENGINEERING BRANCH — TRAFFIC ENGINEERING BRANCH — TRAFFIC CONTROL

REVISIONS	
CADD FILE	

SYSTIME
DGN
DATETIME