PROJ. REFERENCE NO.	SHEET NO.
U-2408	TCP-4

METRIC

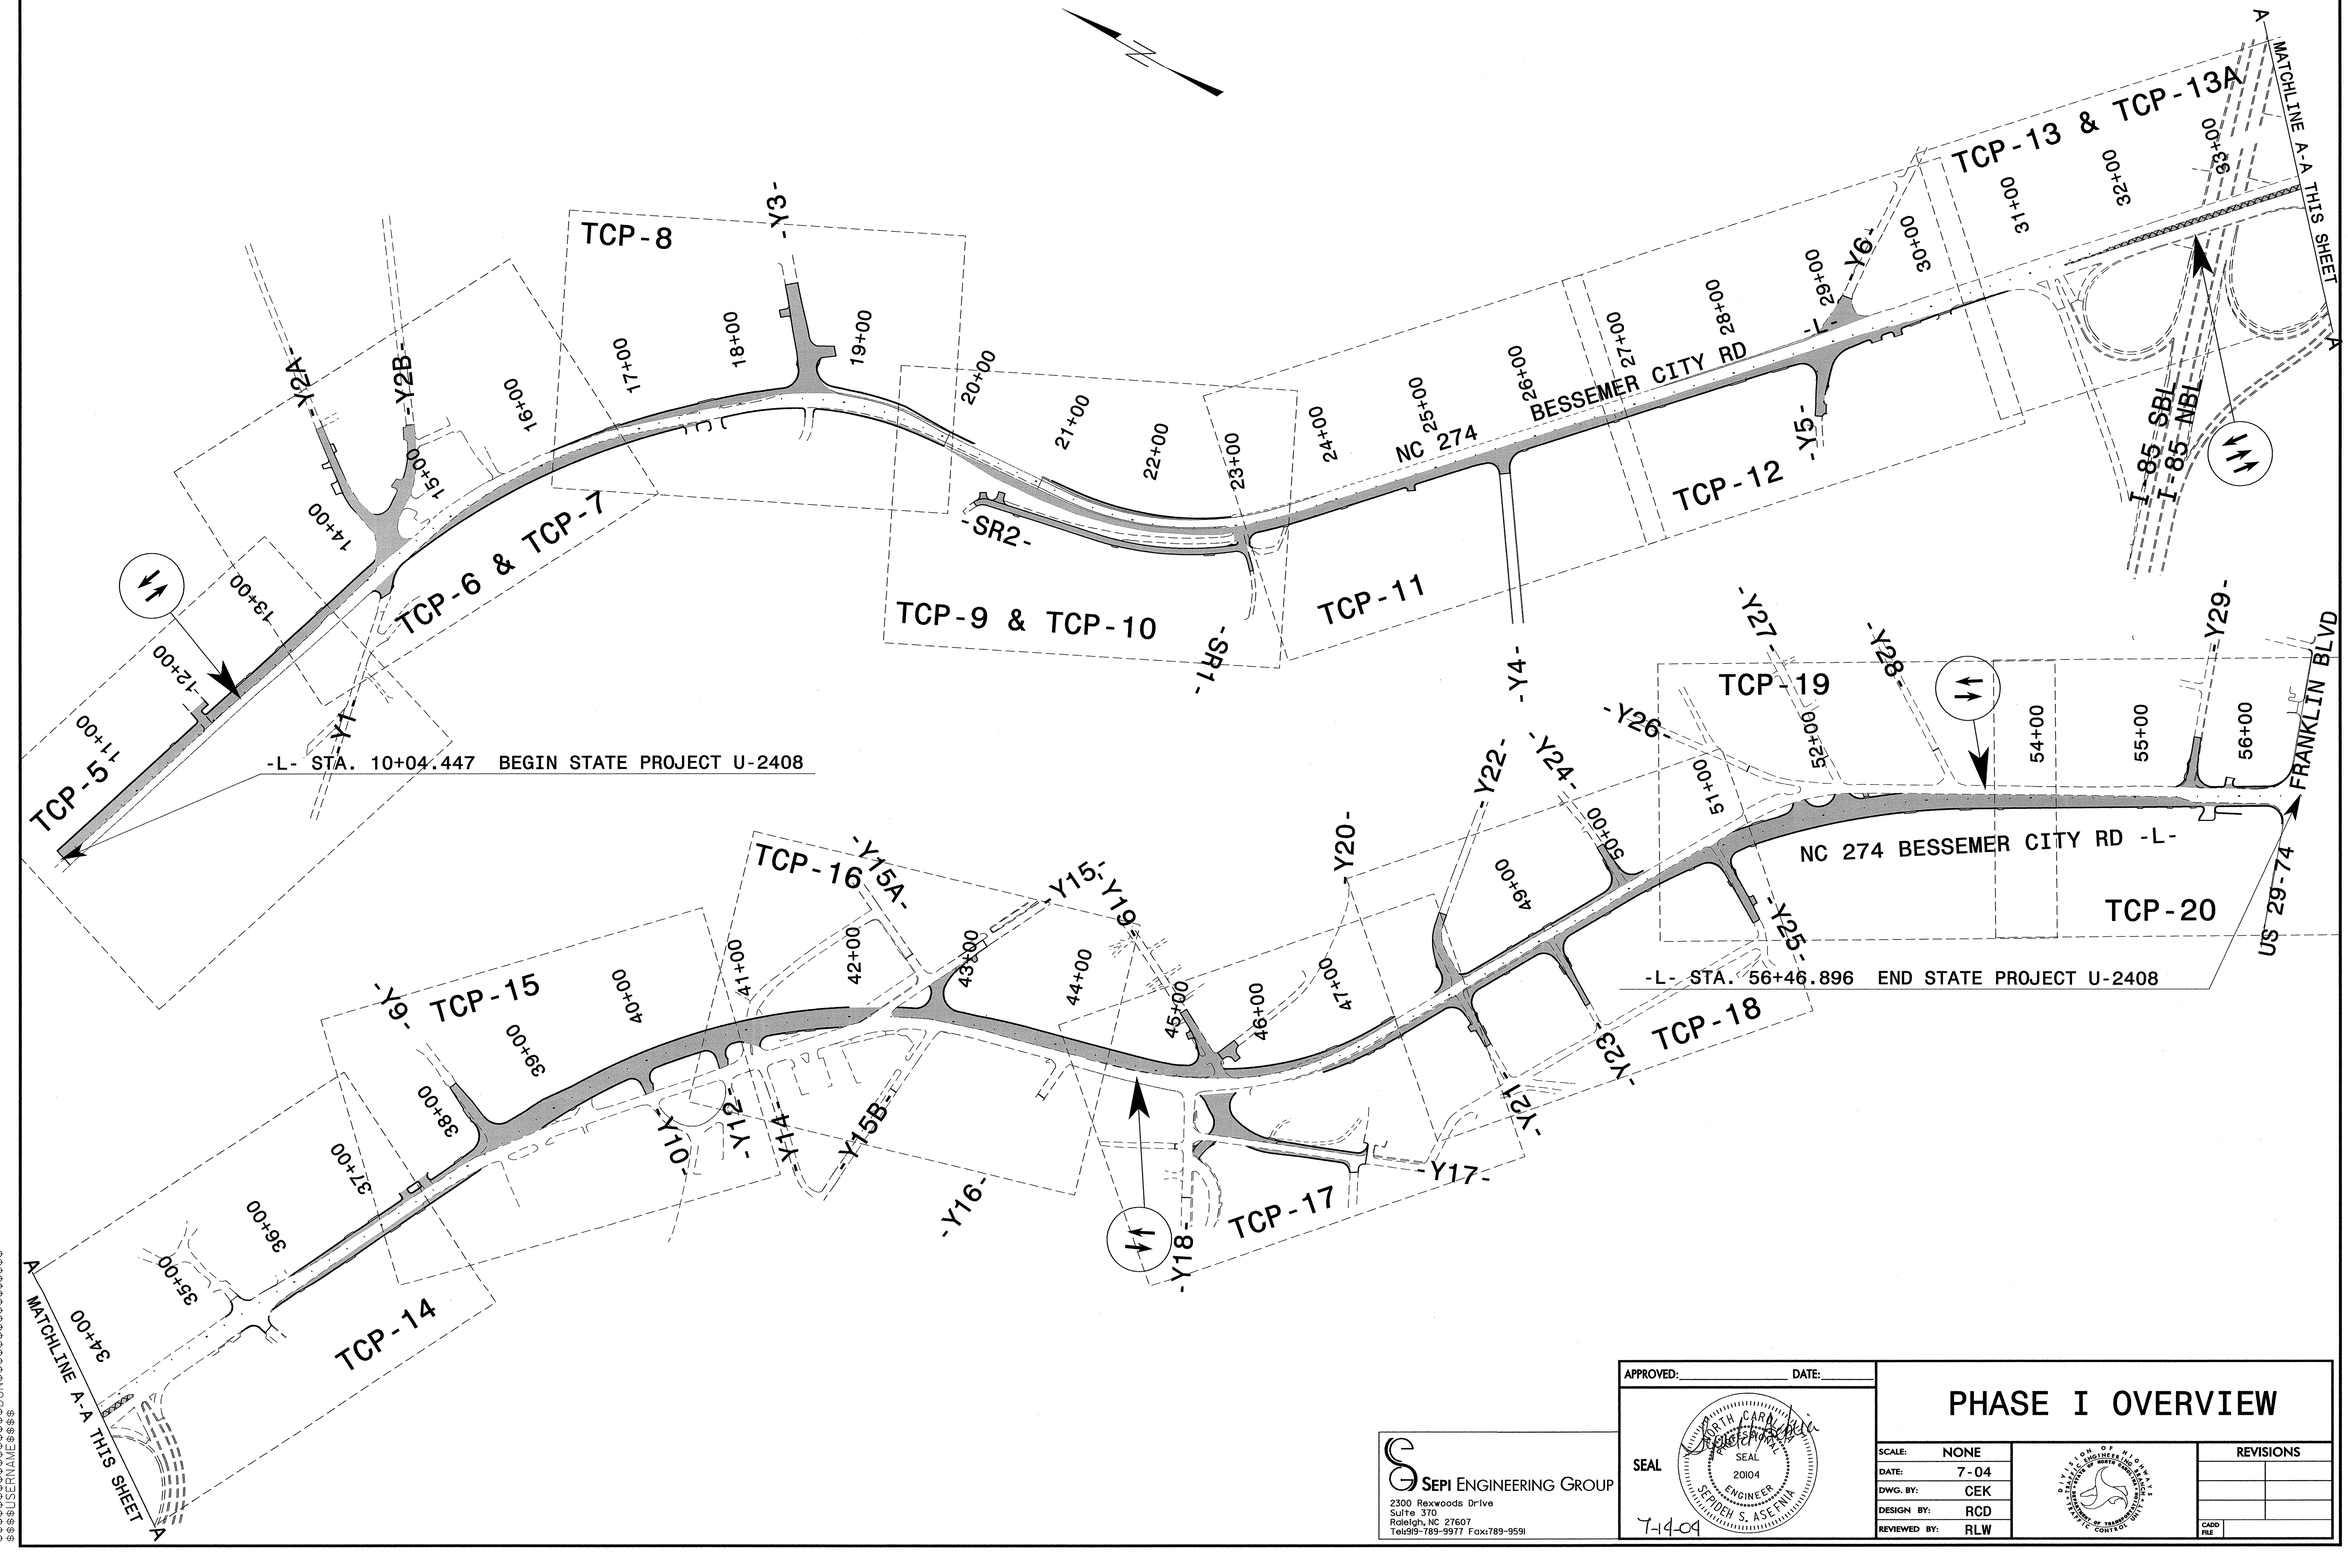

SEPI ENGINEERING GROUP
2300 Rexwoods Drive
Suite 370
Raleigh, NC 27607
Tel:919-789-9977 Fax:789-9591

APPROVED:_____ DATE:_____

SEAL

NORTH CAROLINA PROFESSIONAL SEAL 20104 ENGINEER SEYDEH S. ASEFNIA

7-14-04

PHASE I OVERVIEW

SCALE:	NONE
DATE:	7-04
DWG. BY:	CEK
DESIGN BY:	RCD
REVIEWED BY:	RLW

REVISIONS

CADD FILE

$$$$$SYSTIME$$$$$
$$$$$DGN$$$$$
$$$$$USERNAME$$$$$