MULKEY
ENGINEERS & CONSULTANTS
PO Box 33127
RALEIGH, N.C. 27636
(919) 851-1912
(919) 851-1918 (FAX)
WWW.MULKEYINC.COM

PROJ. REFERENCE NO.	SHEET NO.
B-3522	TCP-4

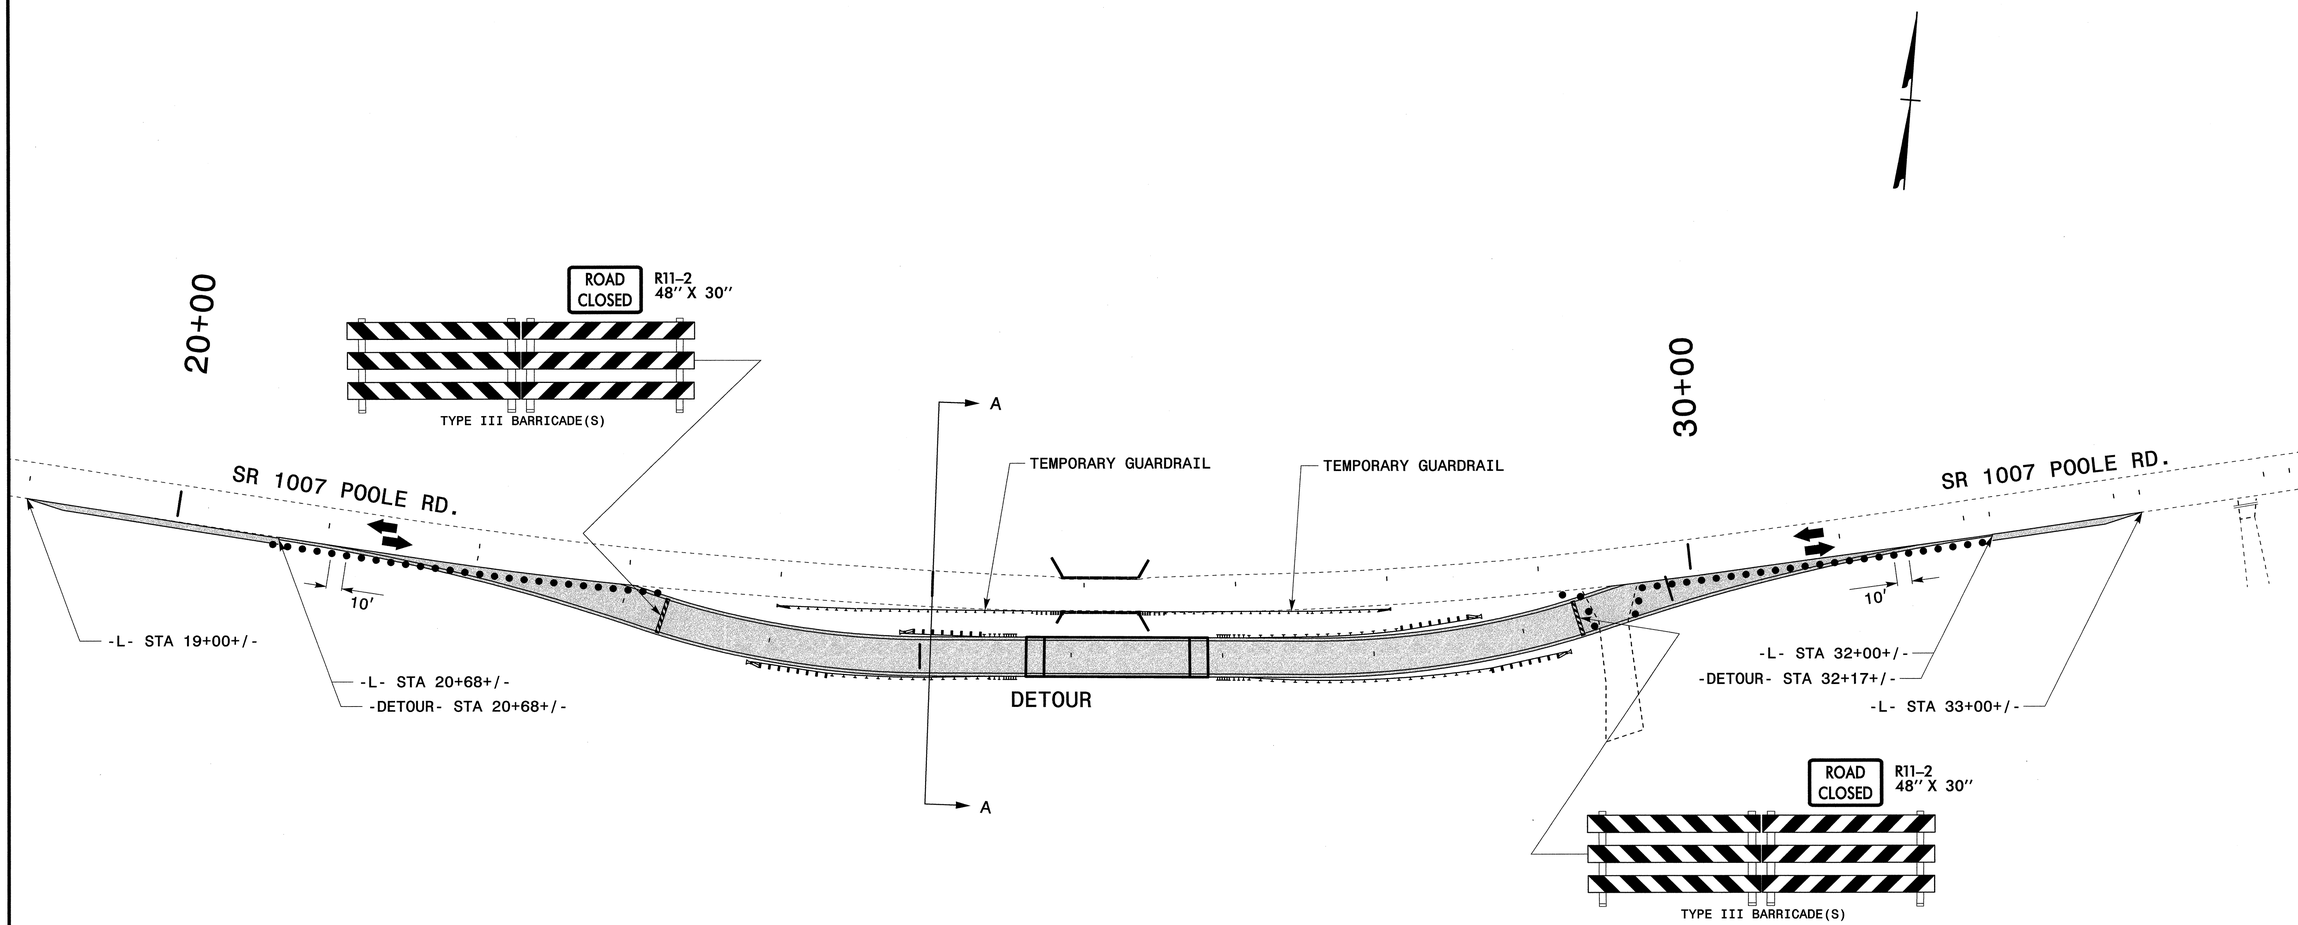

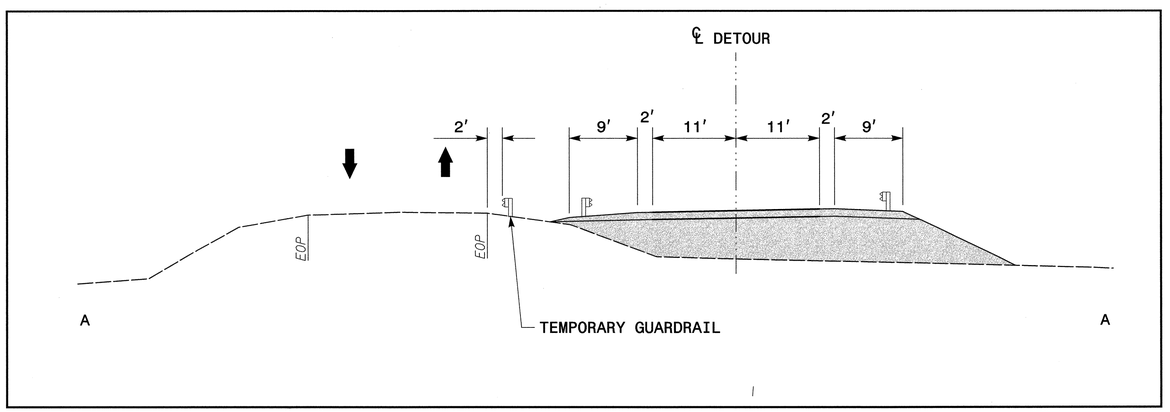

NORTH CAROLINA PROFESSIONAL SEAL 21047 ENGINEER KEVIN W. BISBY
5·10·2004

PHASE I - STEPS 2 & 3

SCALE:	NONE
DATE:	MAY 2004
DWG. BY:	FDV
DESIGN BY:	KWB
REVIEWED BY:	

DIVISION OF HIGHWAYS
TRAFFIC ENGINEERING BRANCH
TRAFFIC CONTROL UNIT

REVISIONS

CADD FILE

05/10/2004 02:38:19 PM G:\project\200\102.02.B3522\TrafficControl\tcp\B3522 pla.psh