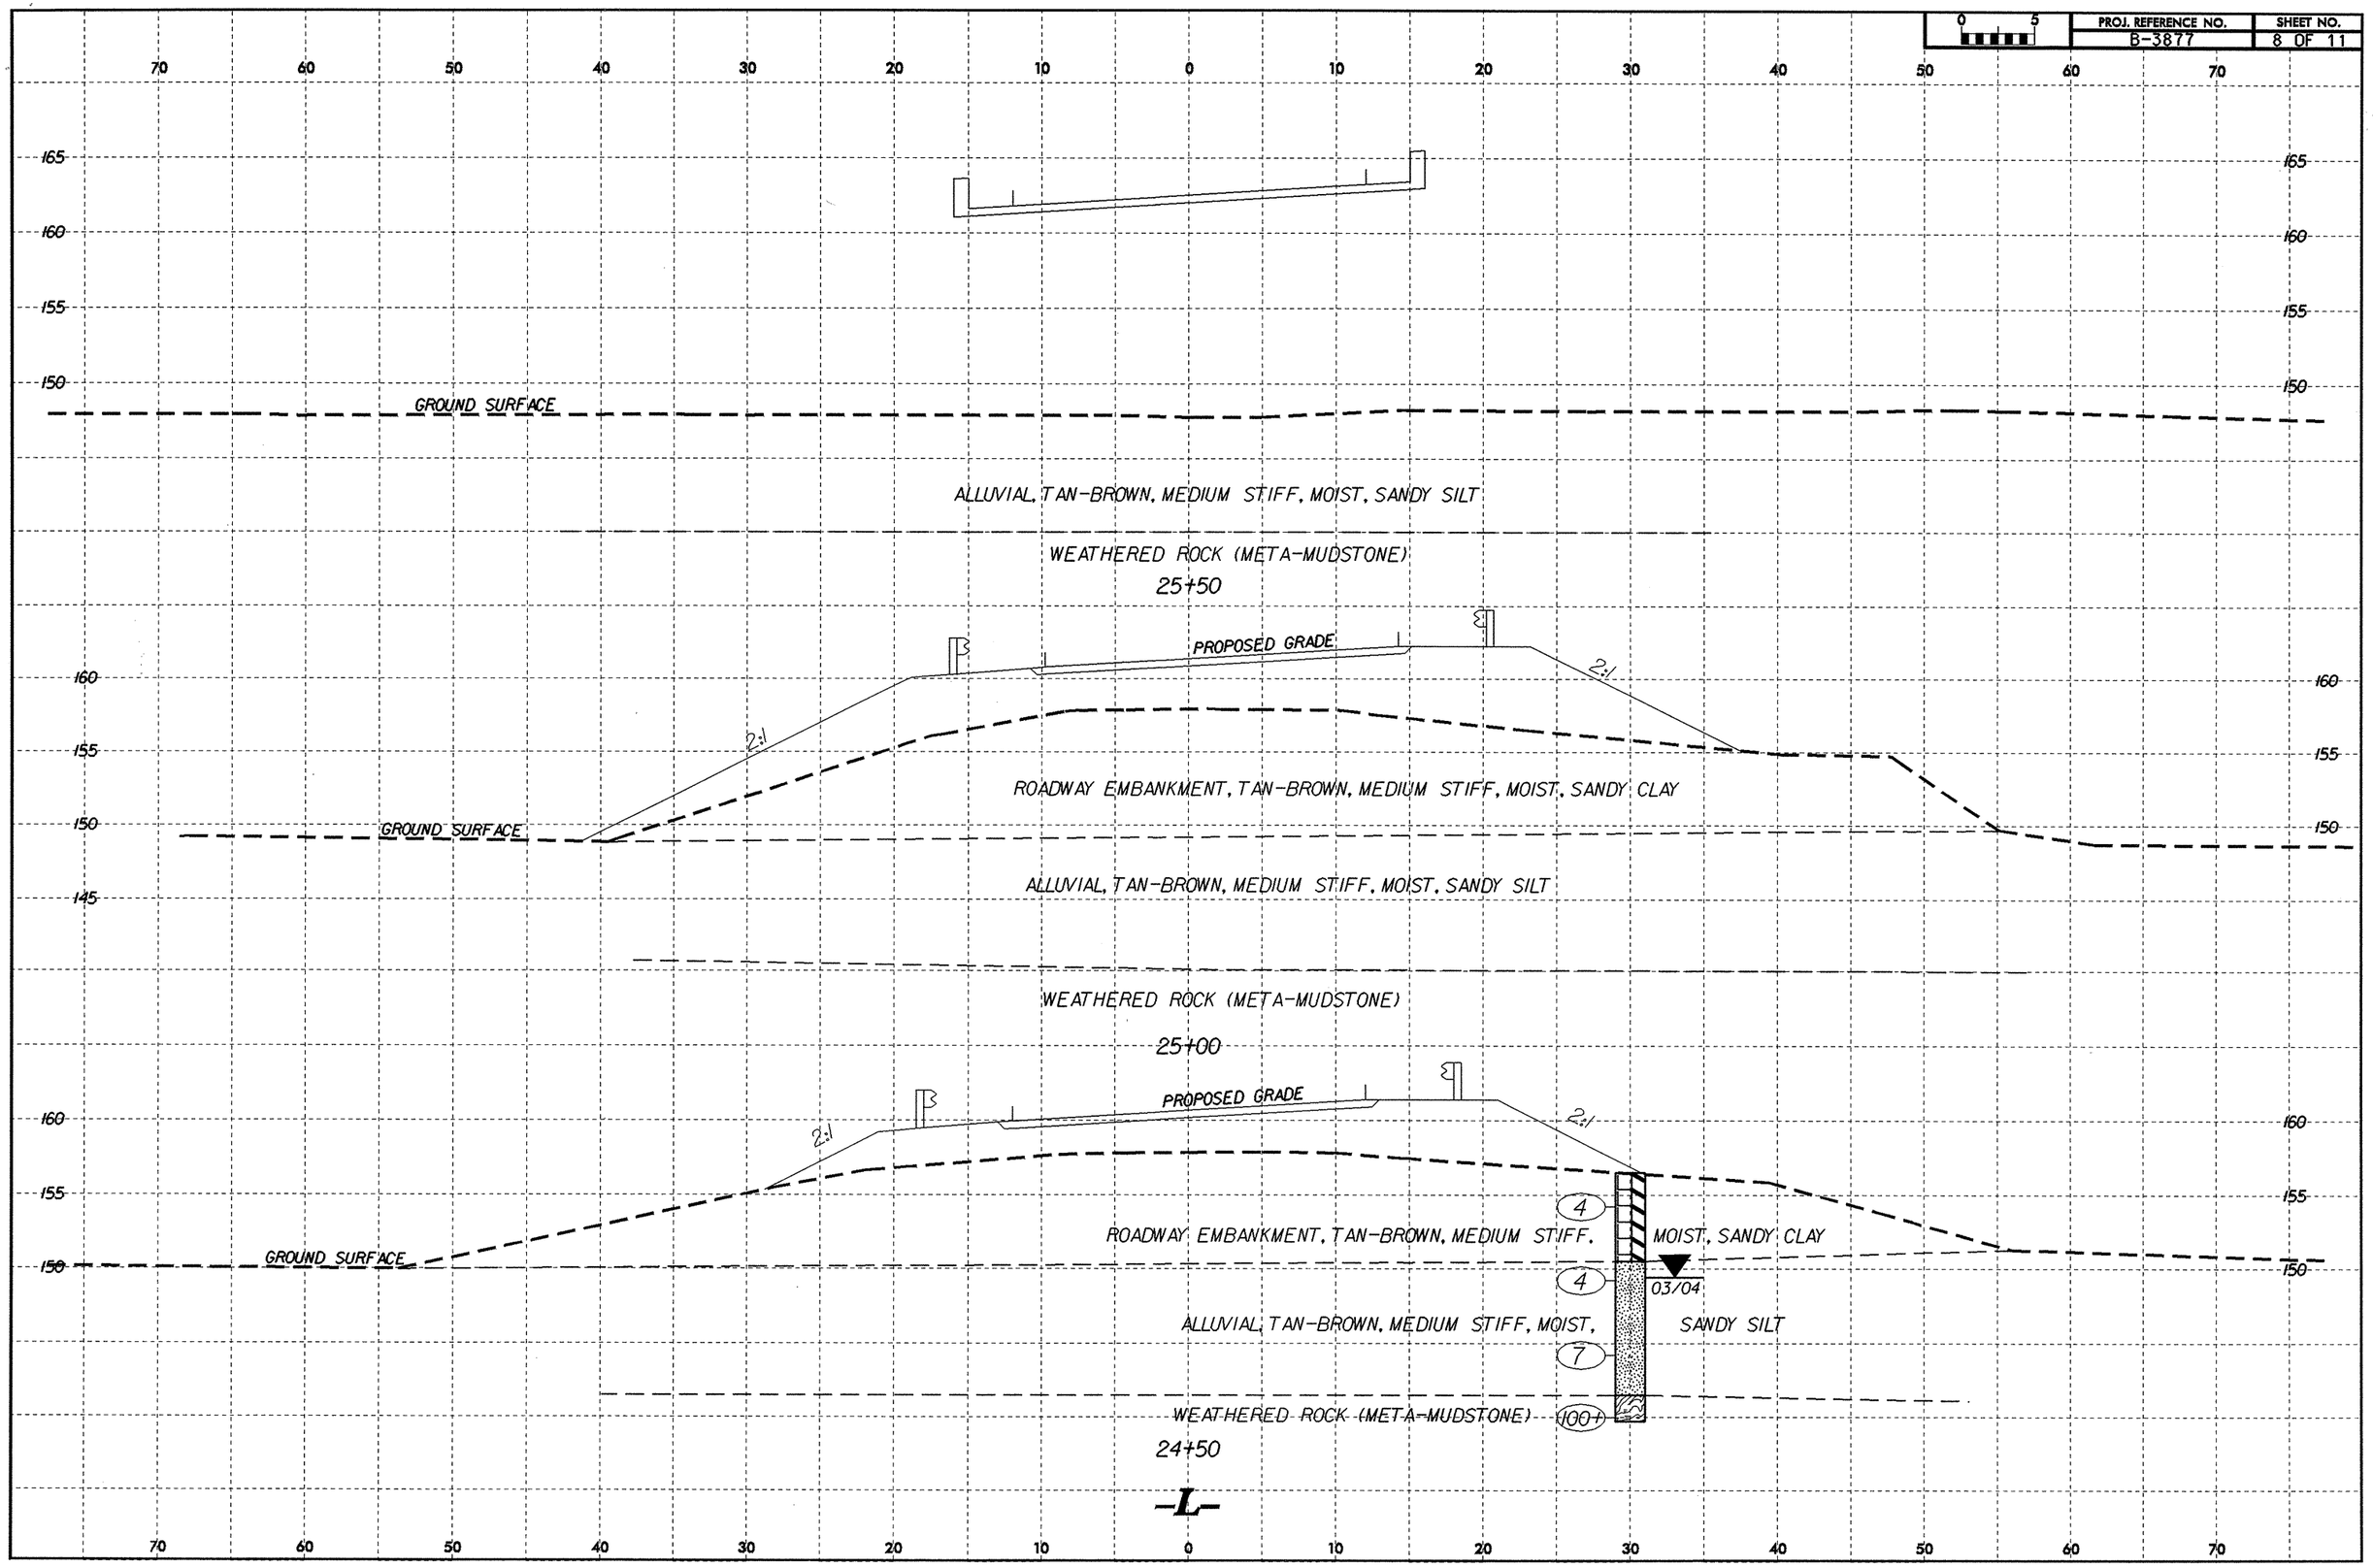

PROJ. REFERENCE NO.
B-3877
SHEET NO.
8 OF 11
GROUND SURFACE
ALLUVIAL, TAN-BROWN, MEDIUM STIFF, MOIST, SANDY SILT
WEATHERED ROCK (META-MUDSTONE)
25+50
PROPOSED GRADE
2:1
ROADWAY EMBANKMENT, TAN-BROWN, MEDIUM STIFF, MOIST, SANDY CLAY
GROUND SURFACE
ALLUVIAL, TAN-BROWN, MEDIUM STIFF, MOIST, SANDY SILT
WEATHERED ROCK (META-MUDSTONE)
25+00
PROPOSED GRADE
2:1
ROADWAY EMBANKMENT, TAN-BROWN, MEDIUM STIFF, MOIST, SANDY CLAY
GROUND SURFACE
03/04
ALLUVIAL, TAN-BROWN, MEDIUM STIFF, MOIST, SANDY SILT
WEATHERED ROCK (META-MUDSTONE)
24+50
-L-