METRIC	TIP NO.	SHEET NO.
	R-2813C	SIGN-11

11-03-03
NORTH CAROLINA PROFESSIONAL SEAL 028387 ENGINEER AMAN L. ALQUDWAH

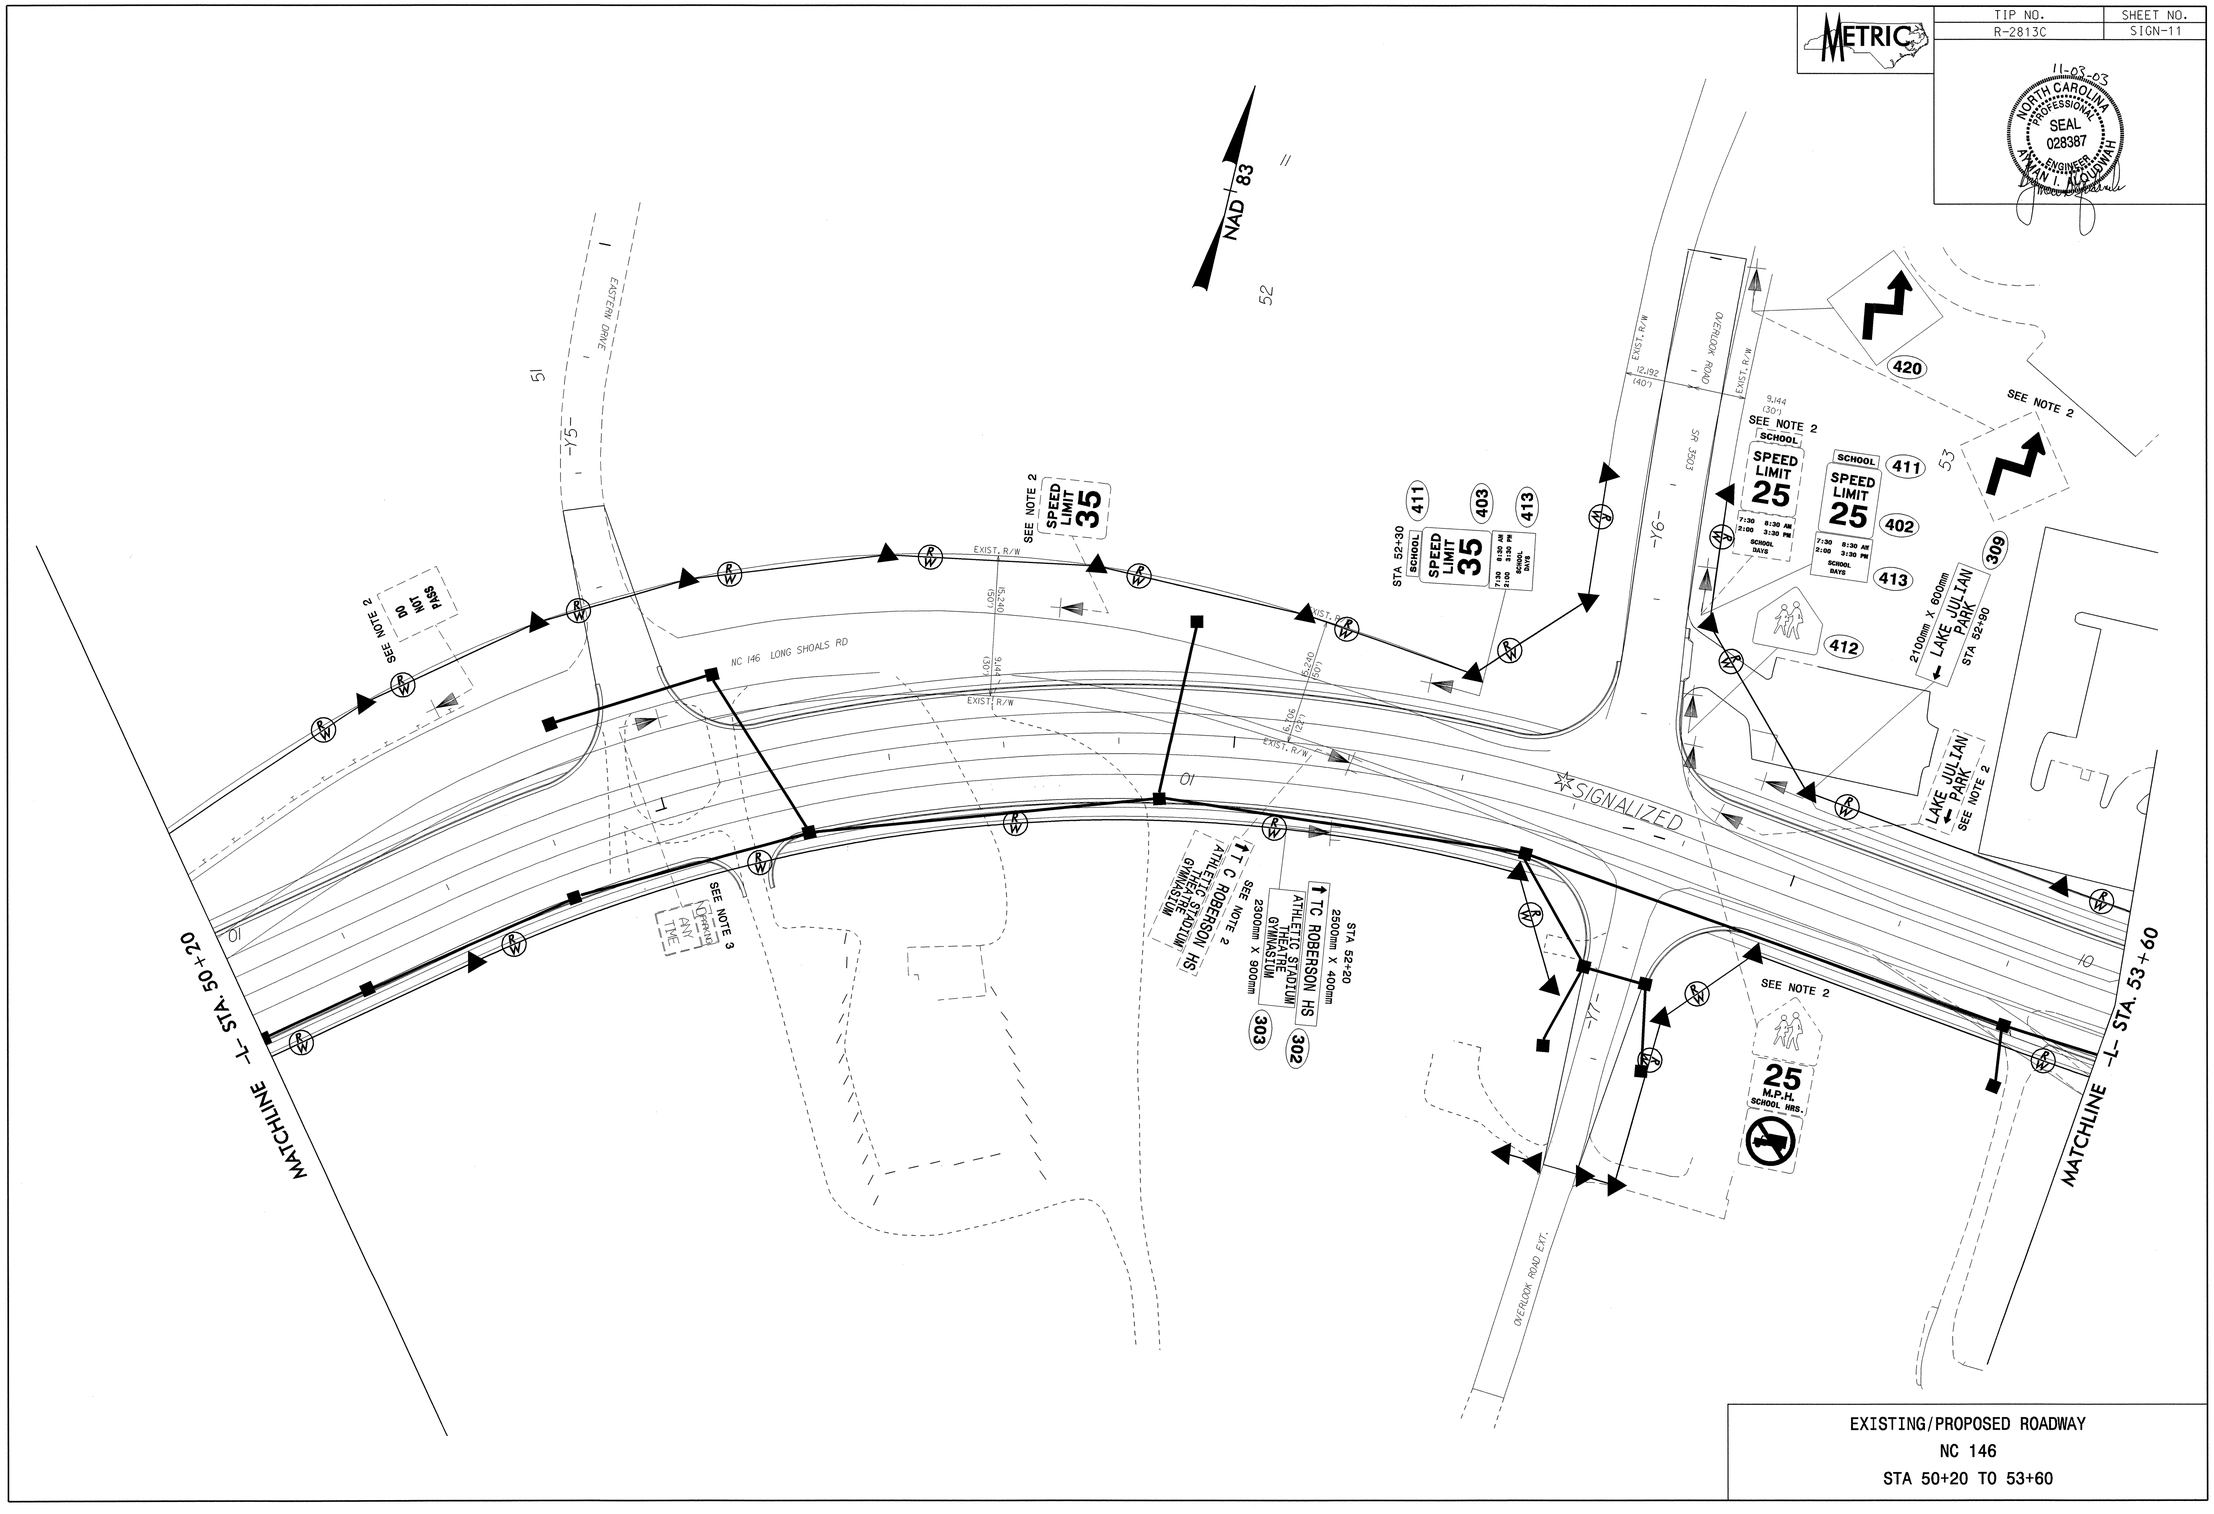

EXISTING/PROPOSED ROADWAY
NC 146
STA 50+20 TO 53+60