PROJECT REFERENCE NO.	SHEET NO.
R-2813C	UC-17
R /W SHEET NO.	

METRIC

VERTICAL 1 0 2

HORIZONTAL 5 0 10

Kimley-Horn and Associates, Inc.
©, 2003

NORTH CAROLINA PROFESSIONAL SEAL 10952 ENGINEER KEVIN F. CARTER 4/20/04

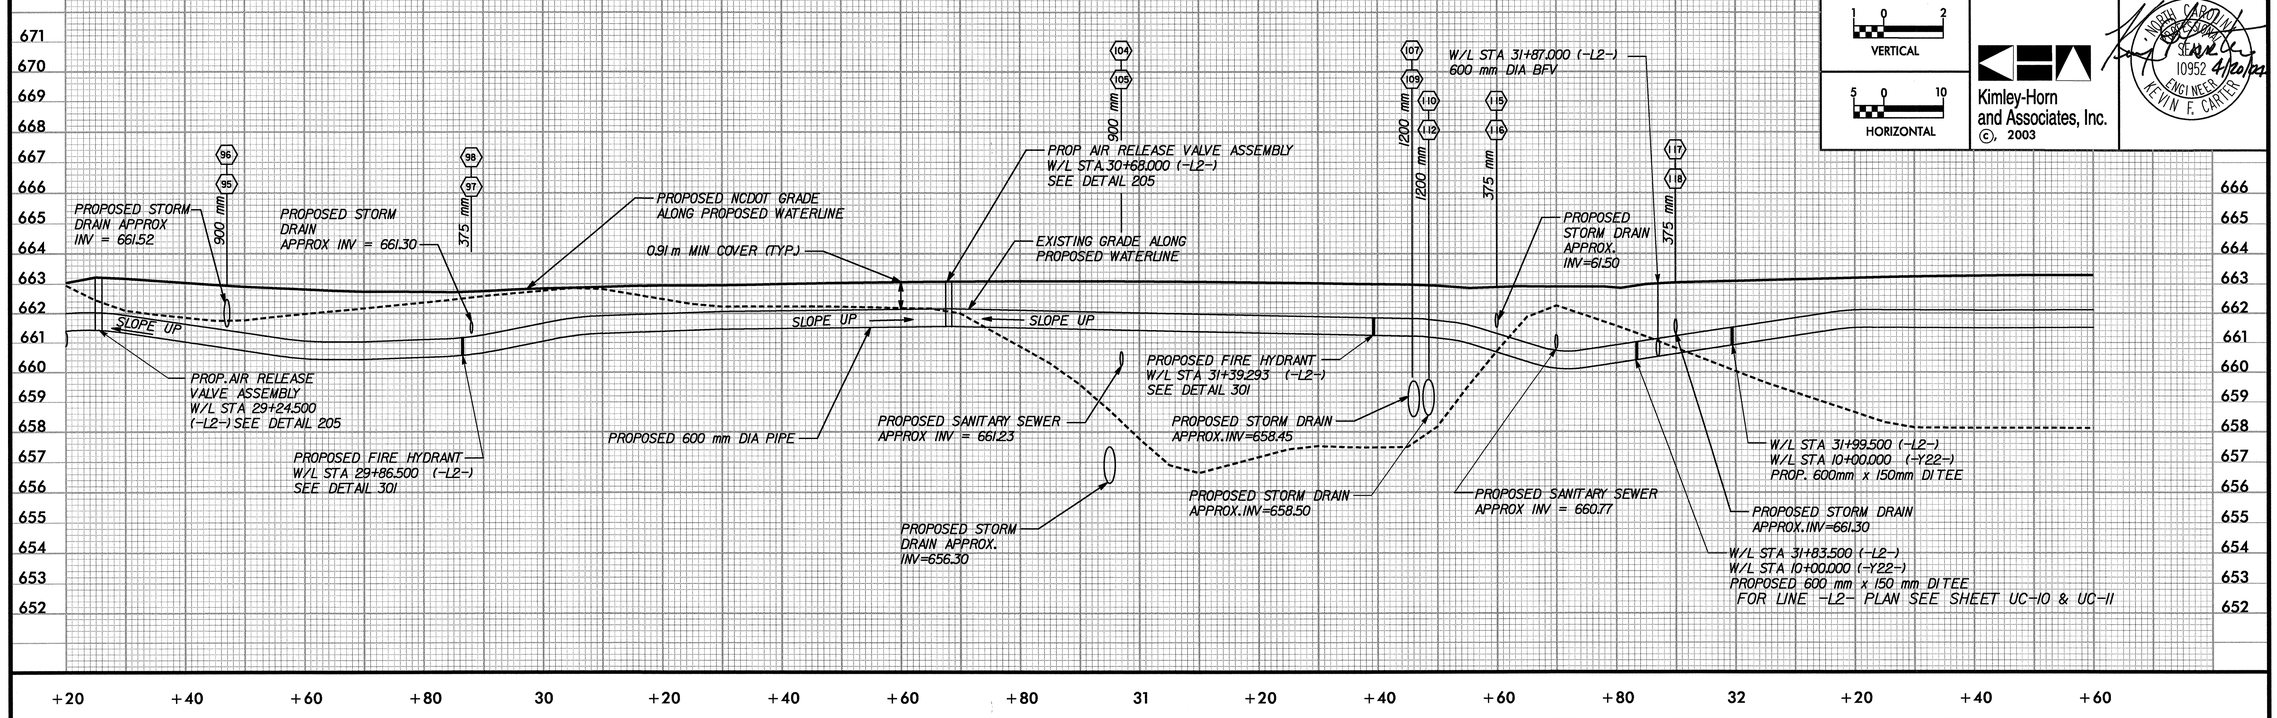

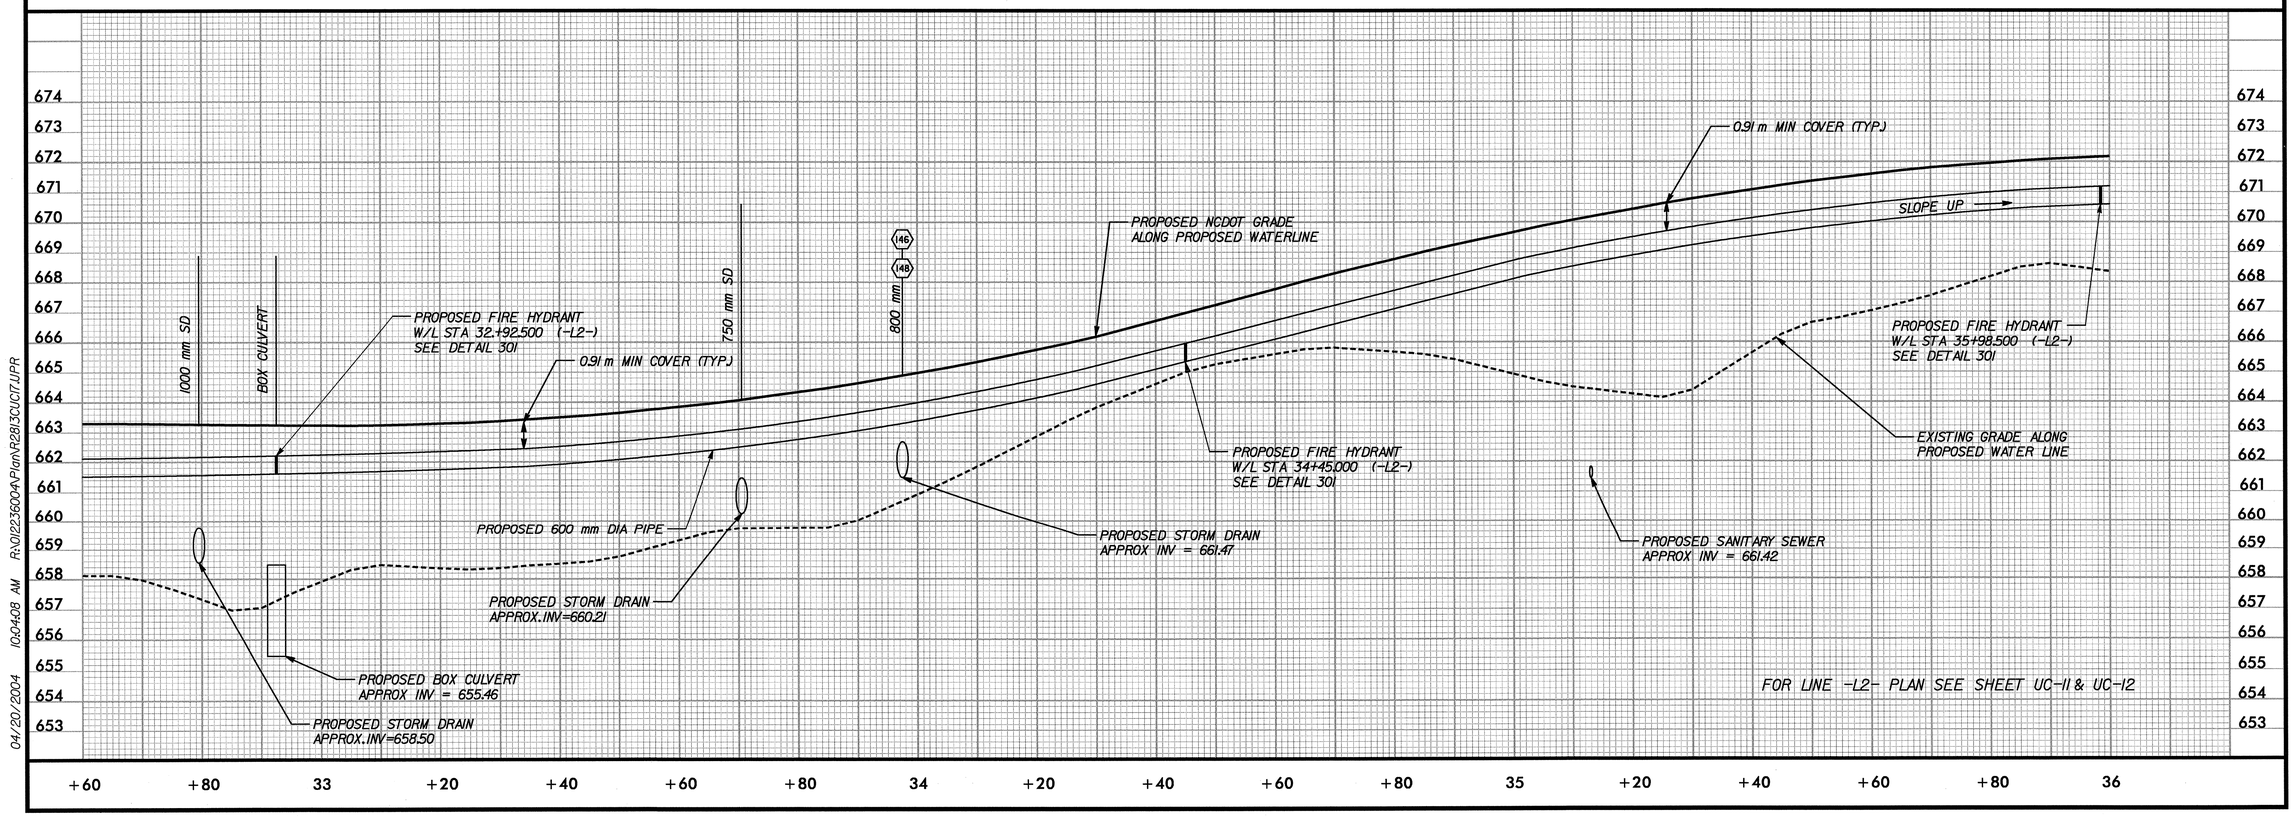

04/20/2004 10:04:08 AM R:\012236004\Plan\R2813C\UC17.UPR