PROJECT REFERENCE NO.	SHEET NO.
B-3454	4/21
ROADWAY DESIGN ENGINEER	HYDRAULICS ENGINEER

PRELIMINARY PLANS
DO NOT USE FOR CONSTRUCTION

INCOMPLETE PLANS
DO NOT USE FOR R/W ACQUISITION
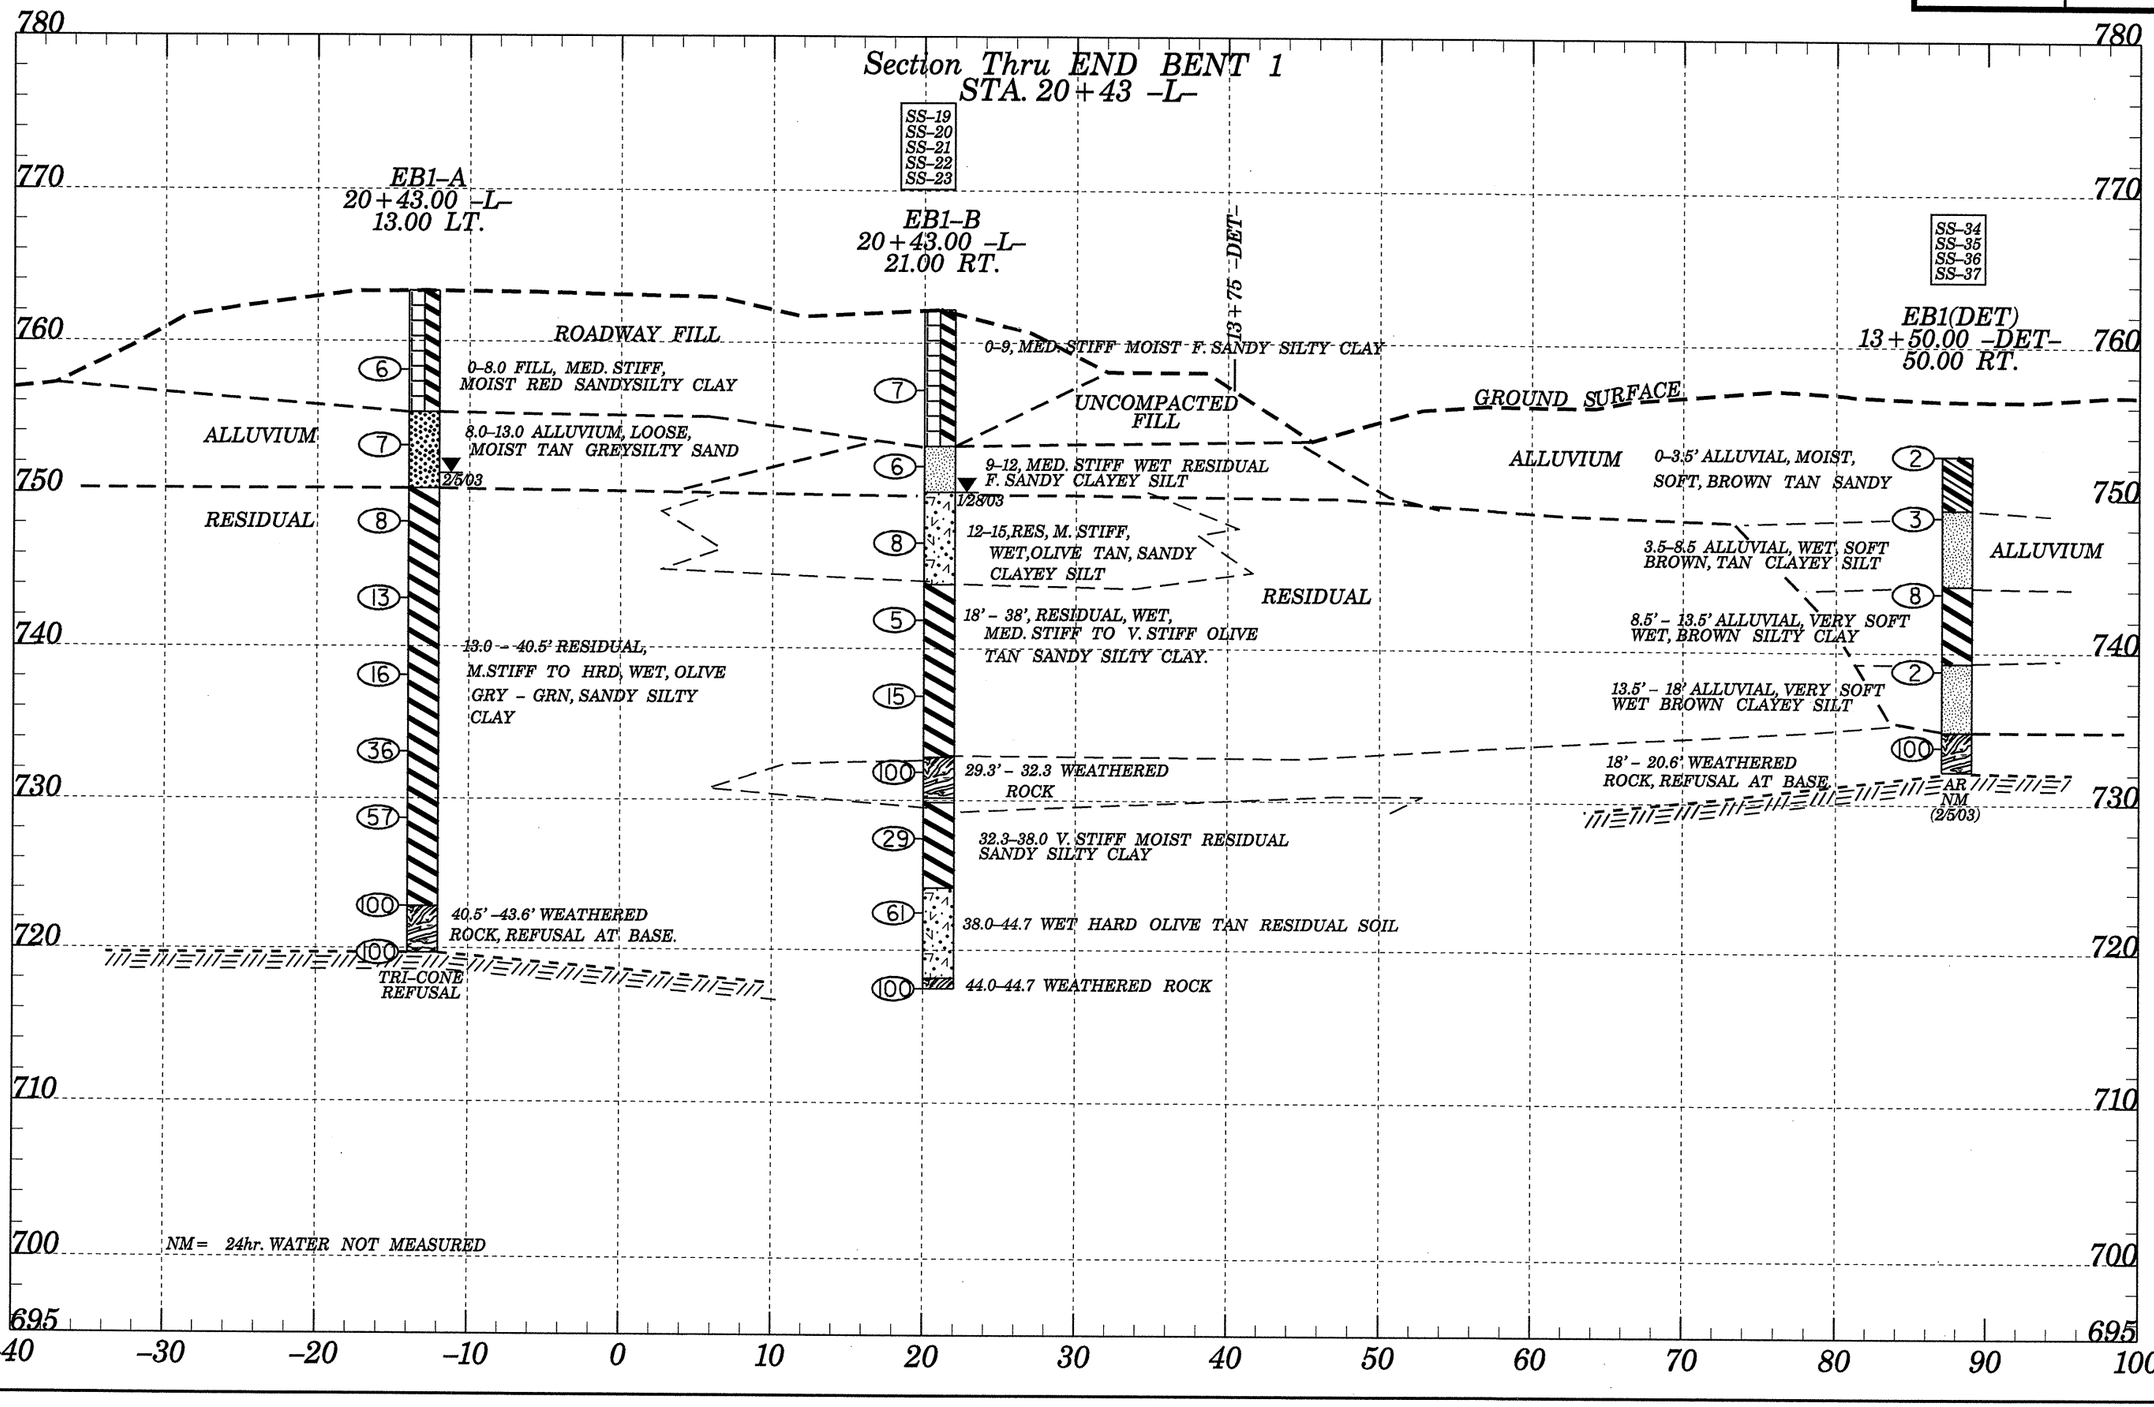
Section Thru END BENT 1
STA. 20+43 -L-