NOTE:
PLACE TEMPORARY ROCK SEDIMENT DAMS TYPE- B AND TEMPORARY ROCK SILT CHECKS TYPE-A AT DRAINAGE OUTLETS.

METRIC

PROJECT REFERENCE NO.	SHEET NO.
U-2913B	EC-8/CONST.9
R /W SHEET NO.	
ROADWAY DESIGN ENGINEER	HYDRAULICS ENGINEER

CONST.REV.

R /W REV.

CLEARING AND GRUBBING EROSION CONTROL FOR CONSTRUCTION SHEET 9

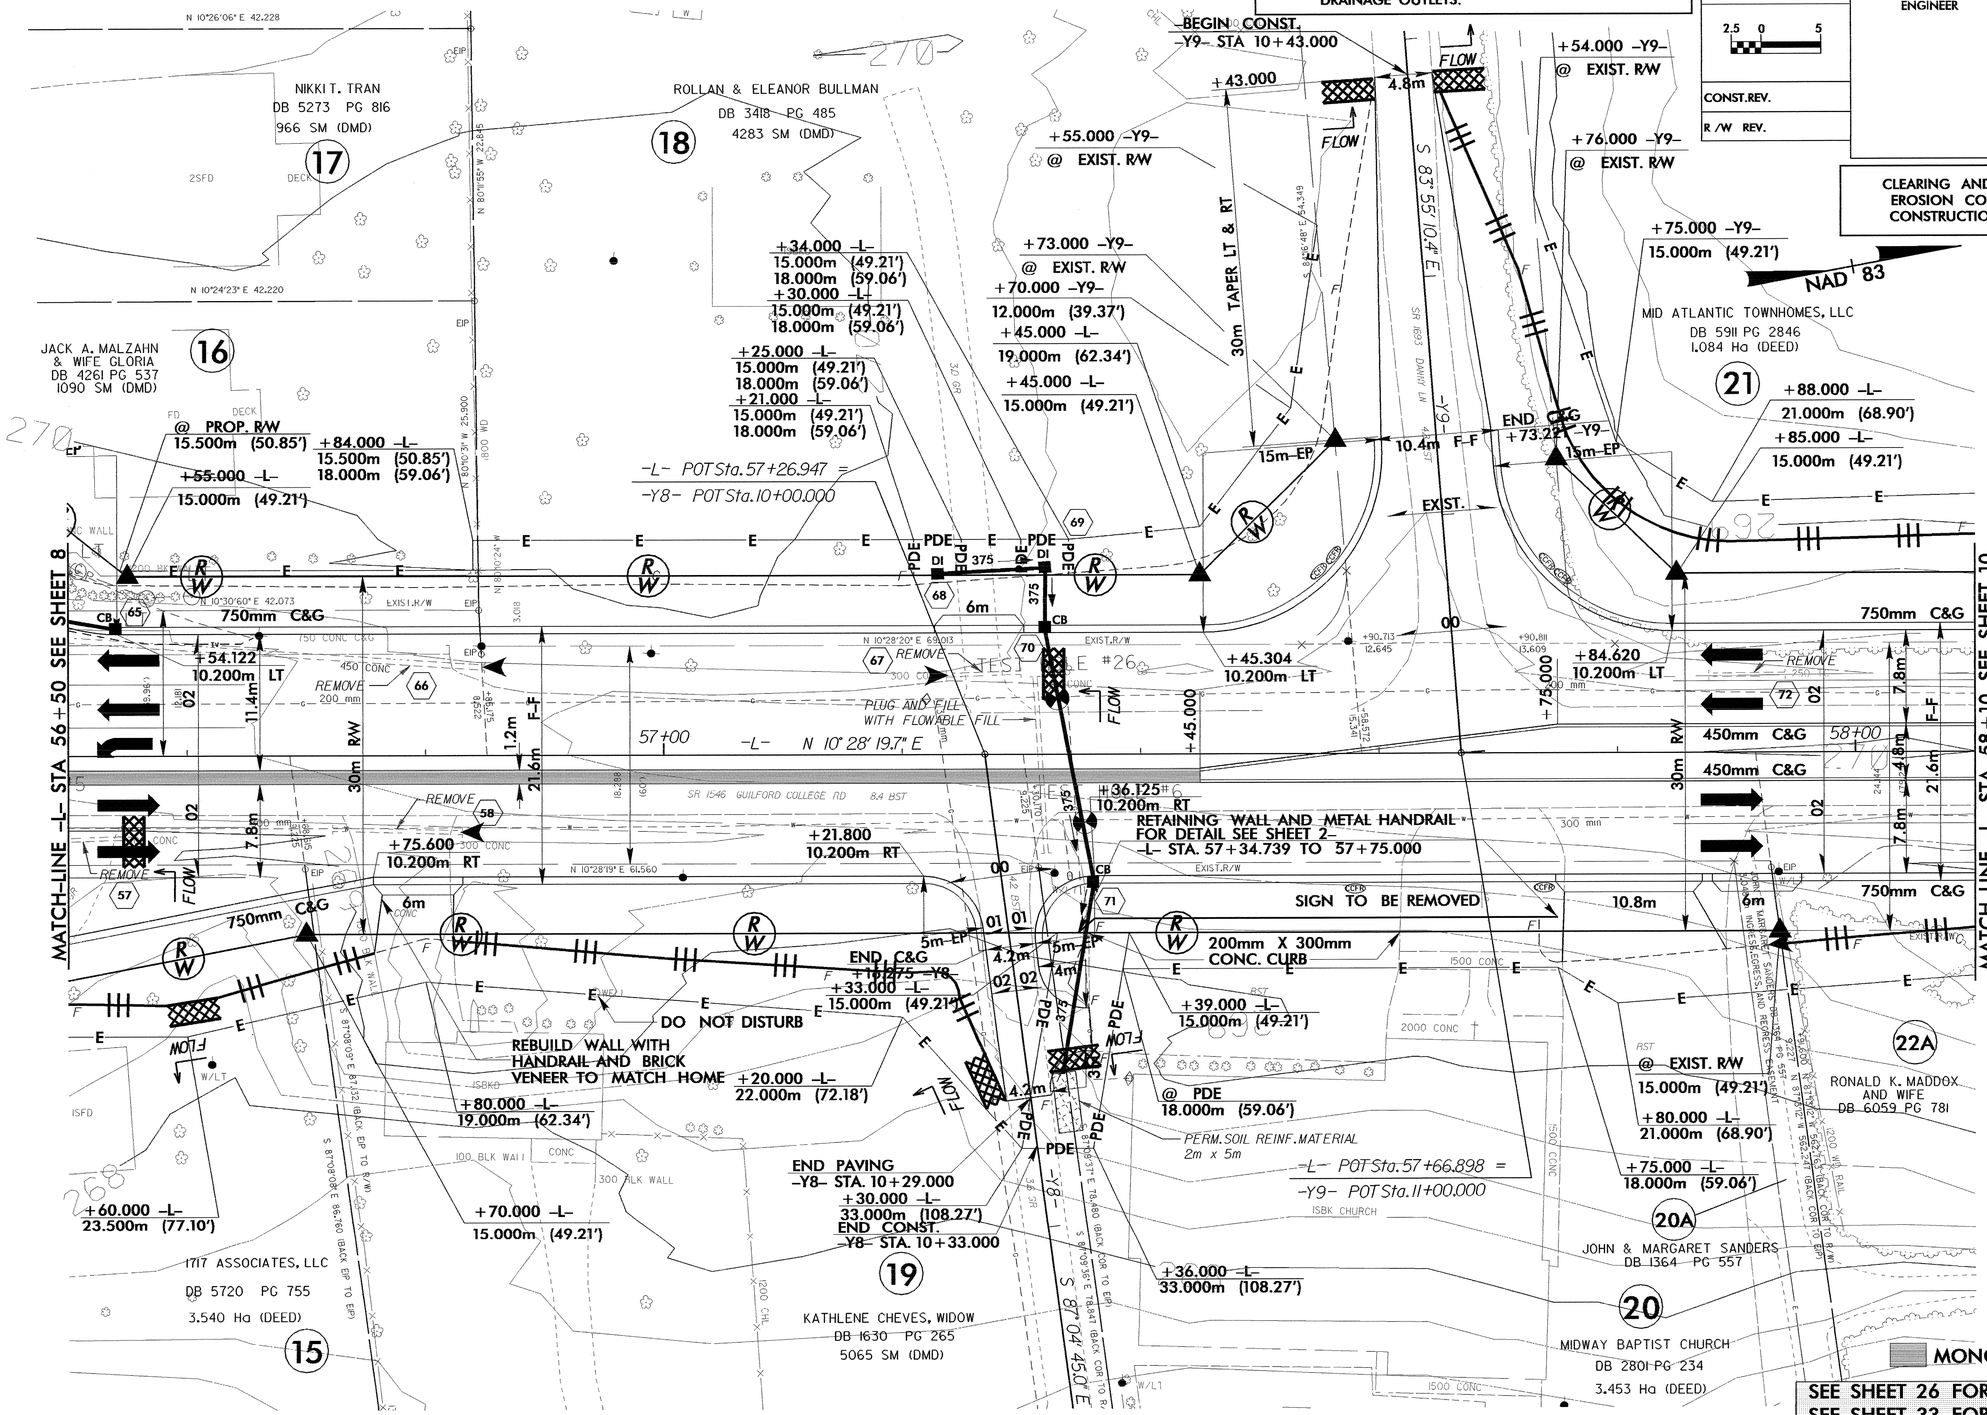

MONOLITHIC ISLAND

SEE SHEET 26 FOR -L- PROFILE
SEE SHEET 33 FOR -Y8- PROFILE
SEE SHEET 34 FOR -Y9- PROFILE
SEE SHEET 40 FOR WALL PROFILE

NOTE: FACE OF RETAINING WALL @ BACK OF BERM