PROJECT REFERENCE NO.	SHEET NO.
U-2913B	2-T

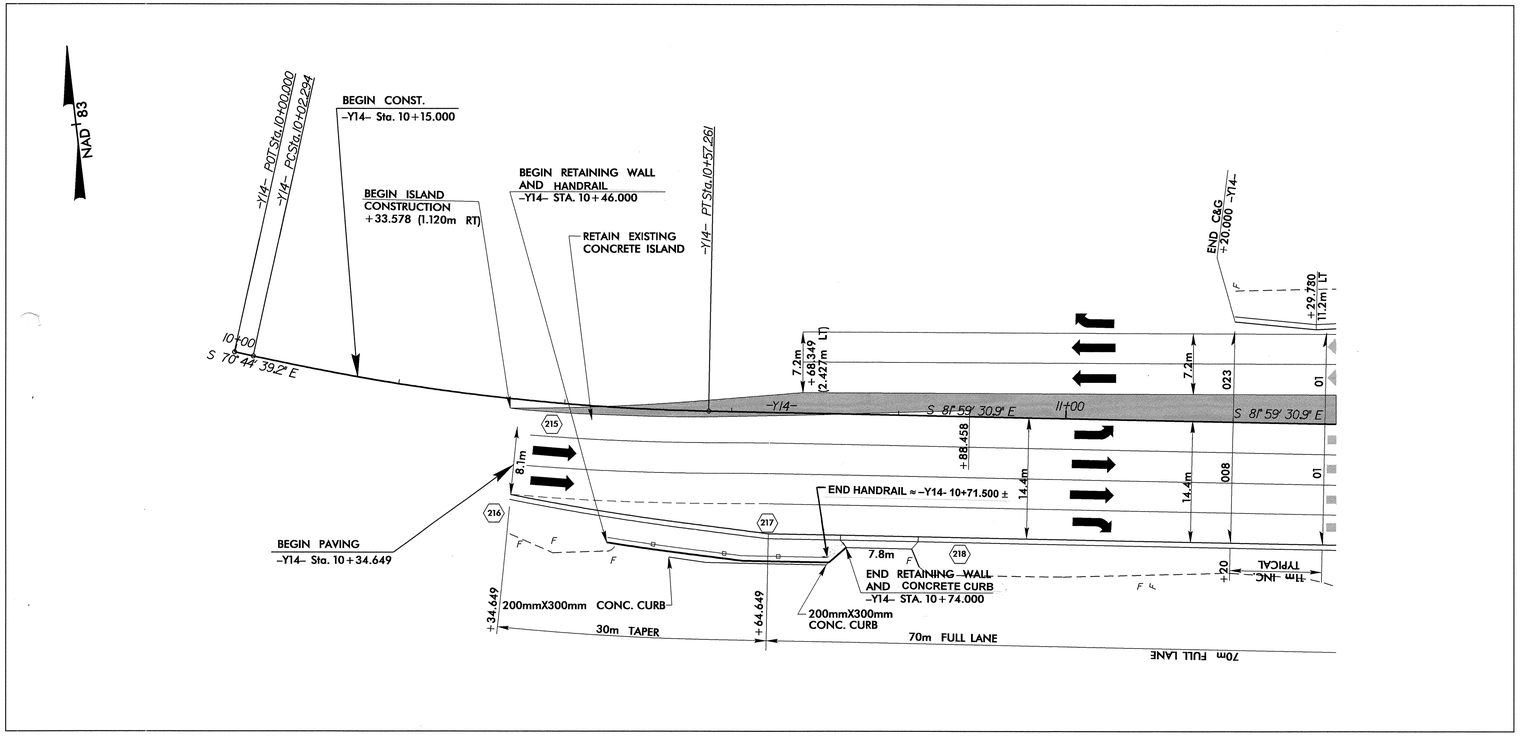

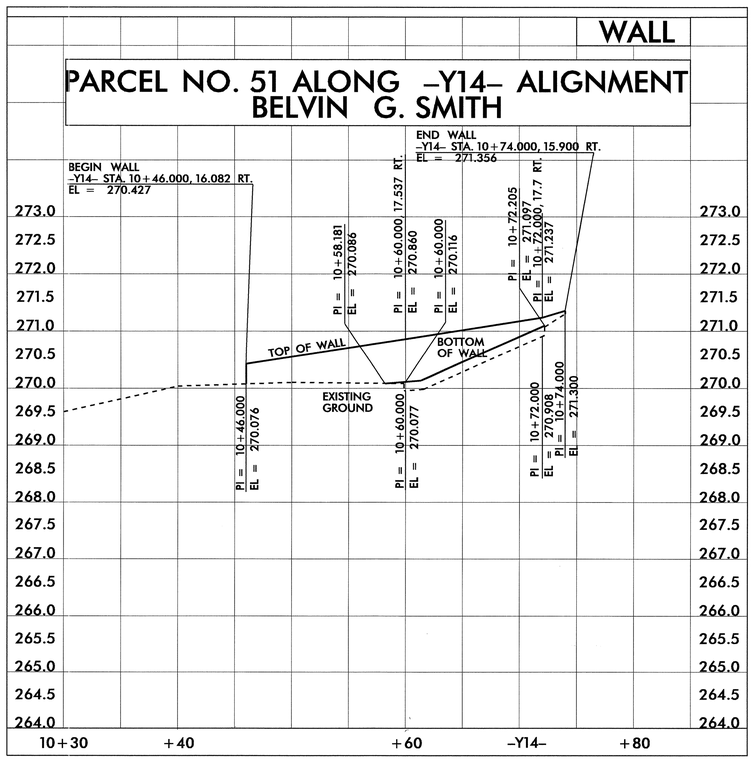

TOTAL BILL OF MATERIAL

	MODULAR BLOCK RETAINING WALL AT -Y14- STA. 10+46.00
TOTAL	LUMP SUM

PROJECT NO. U-2913B

GUILFORD COUNTY

STATION: -Y14- 10+46.00

STATE OF NORTH CAROLINA

DEPARTMENT OF TRANSPORTATION

RALEIGH

MODULAR BLOCK RETAINING WALL WALL ENVELOPE

NORTH CAROLINA PROFESSIONAL SEAL 26962 ENGINEER ERIC N. WILLIAMS 10/19/04

REVISIONS						SHEET NO.
NO.	BY:	DATE:	NO.	BY:	DATE:	
1			3			TOTAL SHEETS
2			4			

RD212399 Tuesday October 19 2004 u2913b_walls.m DWGardner rd-07oce34