TIP PROJECT: U-2913B

CONTRACT: C201011

See Sheet 1-A For Index of Sheets
See Sheet 1-B For Conventional Symbols

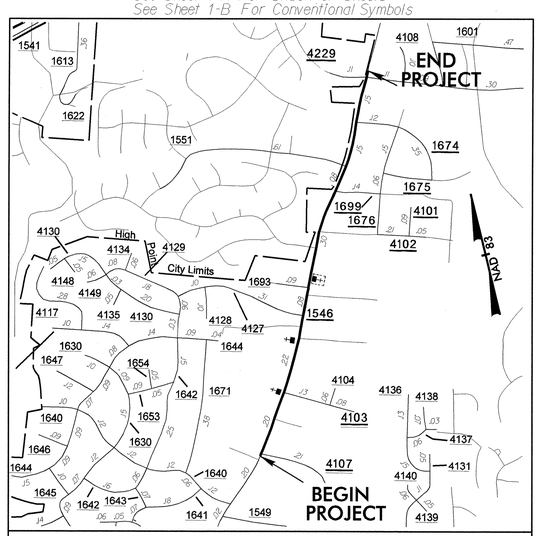


VICINITY MAP

STATE OF NORTH CAROLINA
DIVISION OF HIGHWAYS

# GUILFORD COUNTY

***LOCATION: SR 1546 (GUILFORD COLLEGE ROAD) FROM NORTH OF SR 1549 (MACKAY ROAD) TO SOUTH OF SR 1541 (WENDOVER AVE.)***

***TYPE OF WORK: UTILITY CONSTRUCTION***

METRIC

ALL DIMENSIONS IN THESE PLANS ARE IN METERS

| T.I.P. NO. | SHEET NO. |
|---|---|
| U-2913B | UC-1 |

NAD 83

STA. 71+83.981 –L– END STATE PROJECT 8.2492801
STA. 71+83.981 –L– END F.A. PROJECT STP–1546(7)

STA. 49+40.000 –L– BEGIN STATE PROJECT 8.2492801
STA. 49+40.000 –L– BEGIN F.A. PROJECT STP–1546(7)

–L– STA 71+83.981 LB =
–L– STA 41+00.000 LA

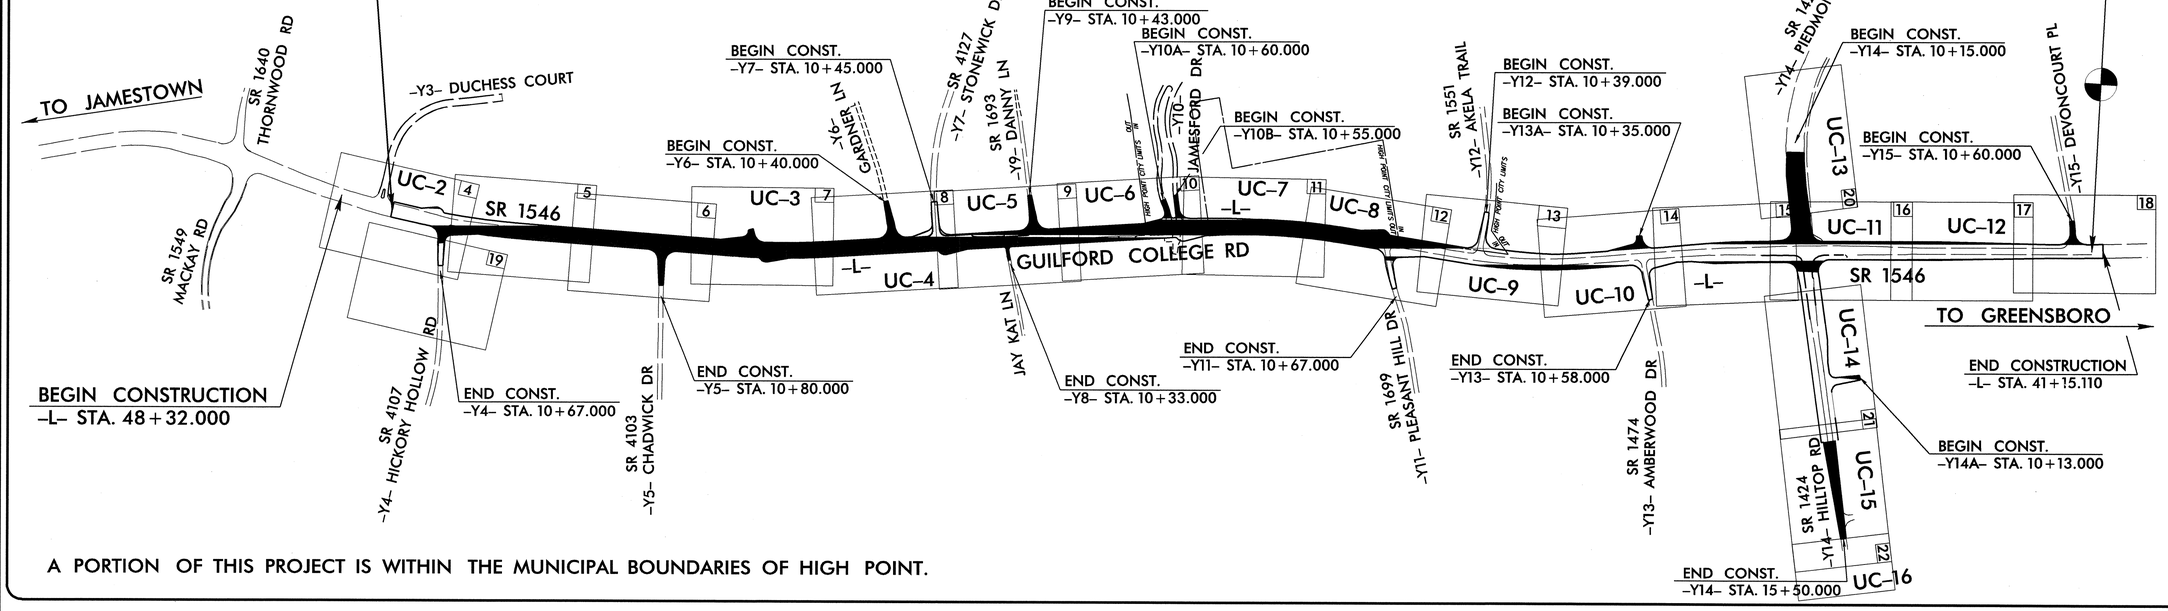


A PORTION OF THIS PROJECT IS WITHIN THE MUNICIPAL BOUNDARIES OF HIGH POINT.

## *INDEX OF SHEETS*

| *SHEET NO.* | *DESCRIPTION* |
|---|---|
| *UC–1* | *TITLE SHEET* |
| *UC–2 THRU UC–16* | *UTILITY CONSTRUCTION PLAN SHEETS* |
| *UC–17* | *UTILITY CONSTRUCTION PROFILE SHEET* |
| *UC–18* | *UTILITY CONSTRUCTION DETAIL SHEET* |

## *WATER AND SEWER OWNERS ON PROJECT*

*WATER – CITY OF HIGH POINT AND CITY OF GREENSBORO*

*SEWER – CITY OF HIGH POINT AND CITY OF GREENSBORO*

NORTH CAROLINA PROFESSIONAL SEAL 26457 ENGINEER ANDREW P. LARRICK 9-16-04


*PREPARED IN THE OFFICE OF:*
*DAVIS–MARTIN–POWELL AND ASSOCIATES, INC.*
*6415 OLD PLANK ROAD*
*HIGH POINT, NC 27265*
*PHONE (336) 886-4821*
*FAX (336) 886-4458*

| | |
|---|---|
| *Randy McNeill, P.E.* | *UTILITIES PROJECT MANAGER* |
| *Andy Larrick, P.E.* | *UTILITIES PROJECT ENGINEER* |
| *Ralph Lowe* | *UTILITIES PROJECT DESIGNER* |



U2913b-updates9-10-04.dgn 9/16/2004 11:55:53 AM