PROFILE 16.75 FEET RIGHT -L-
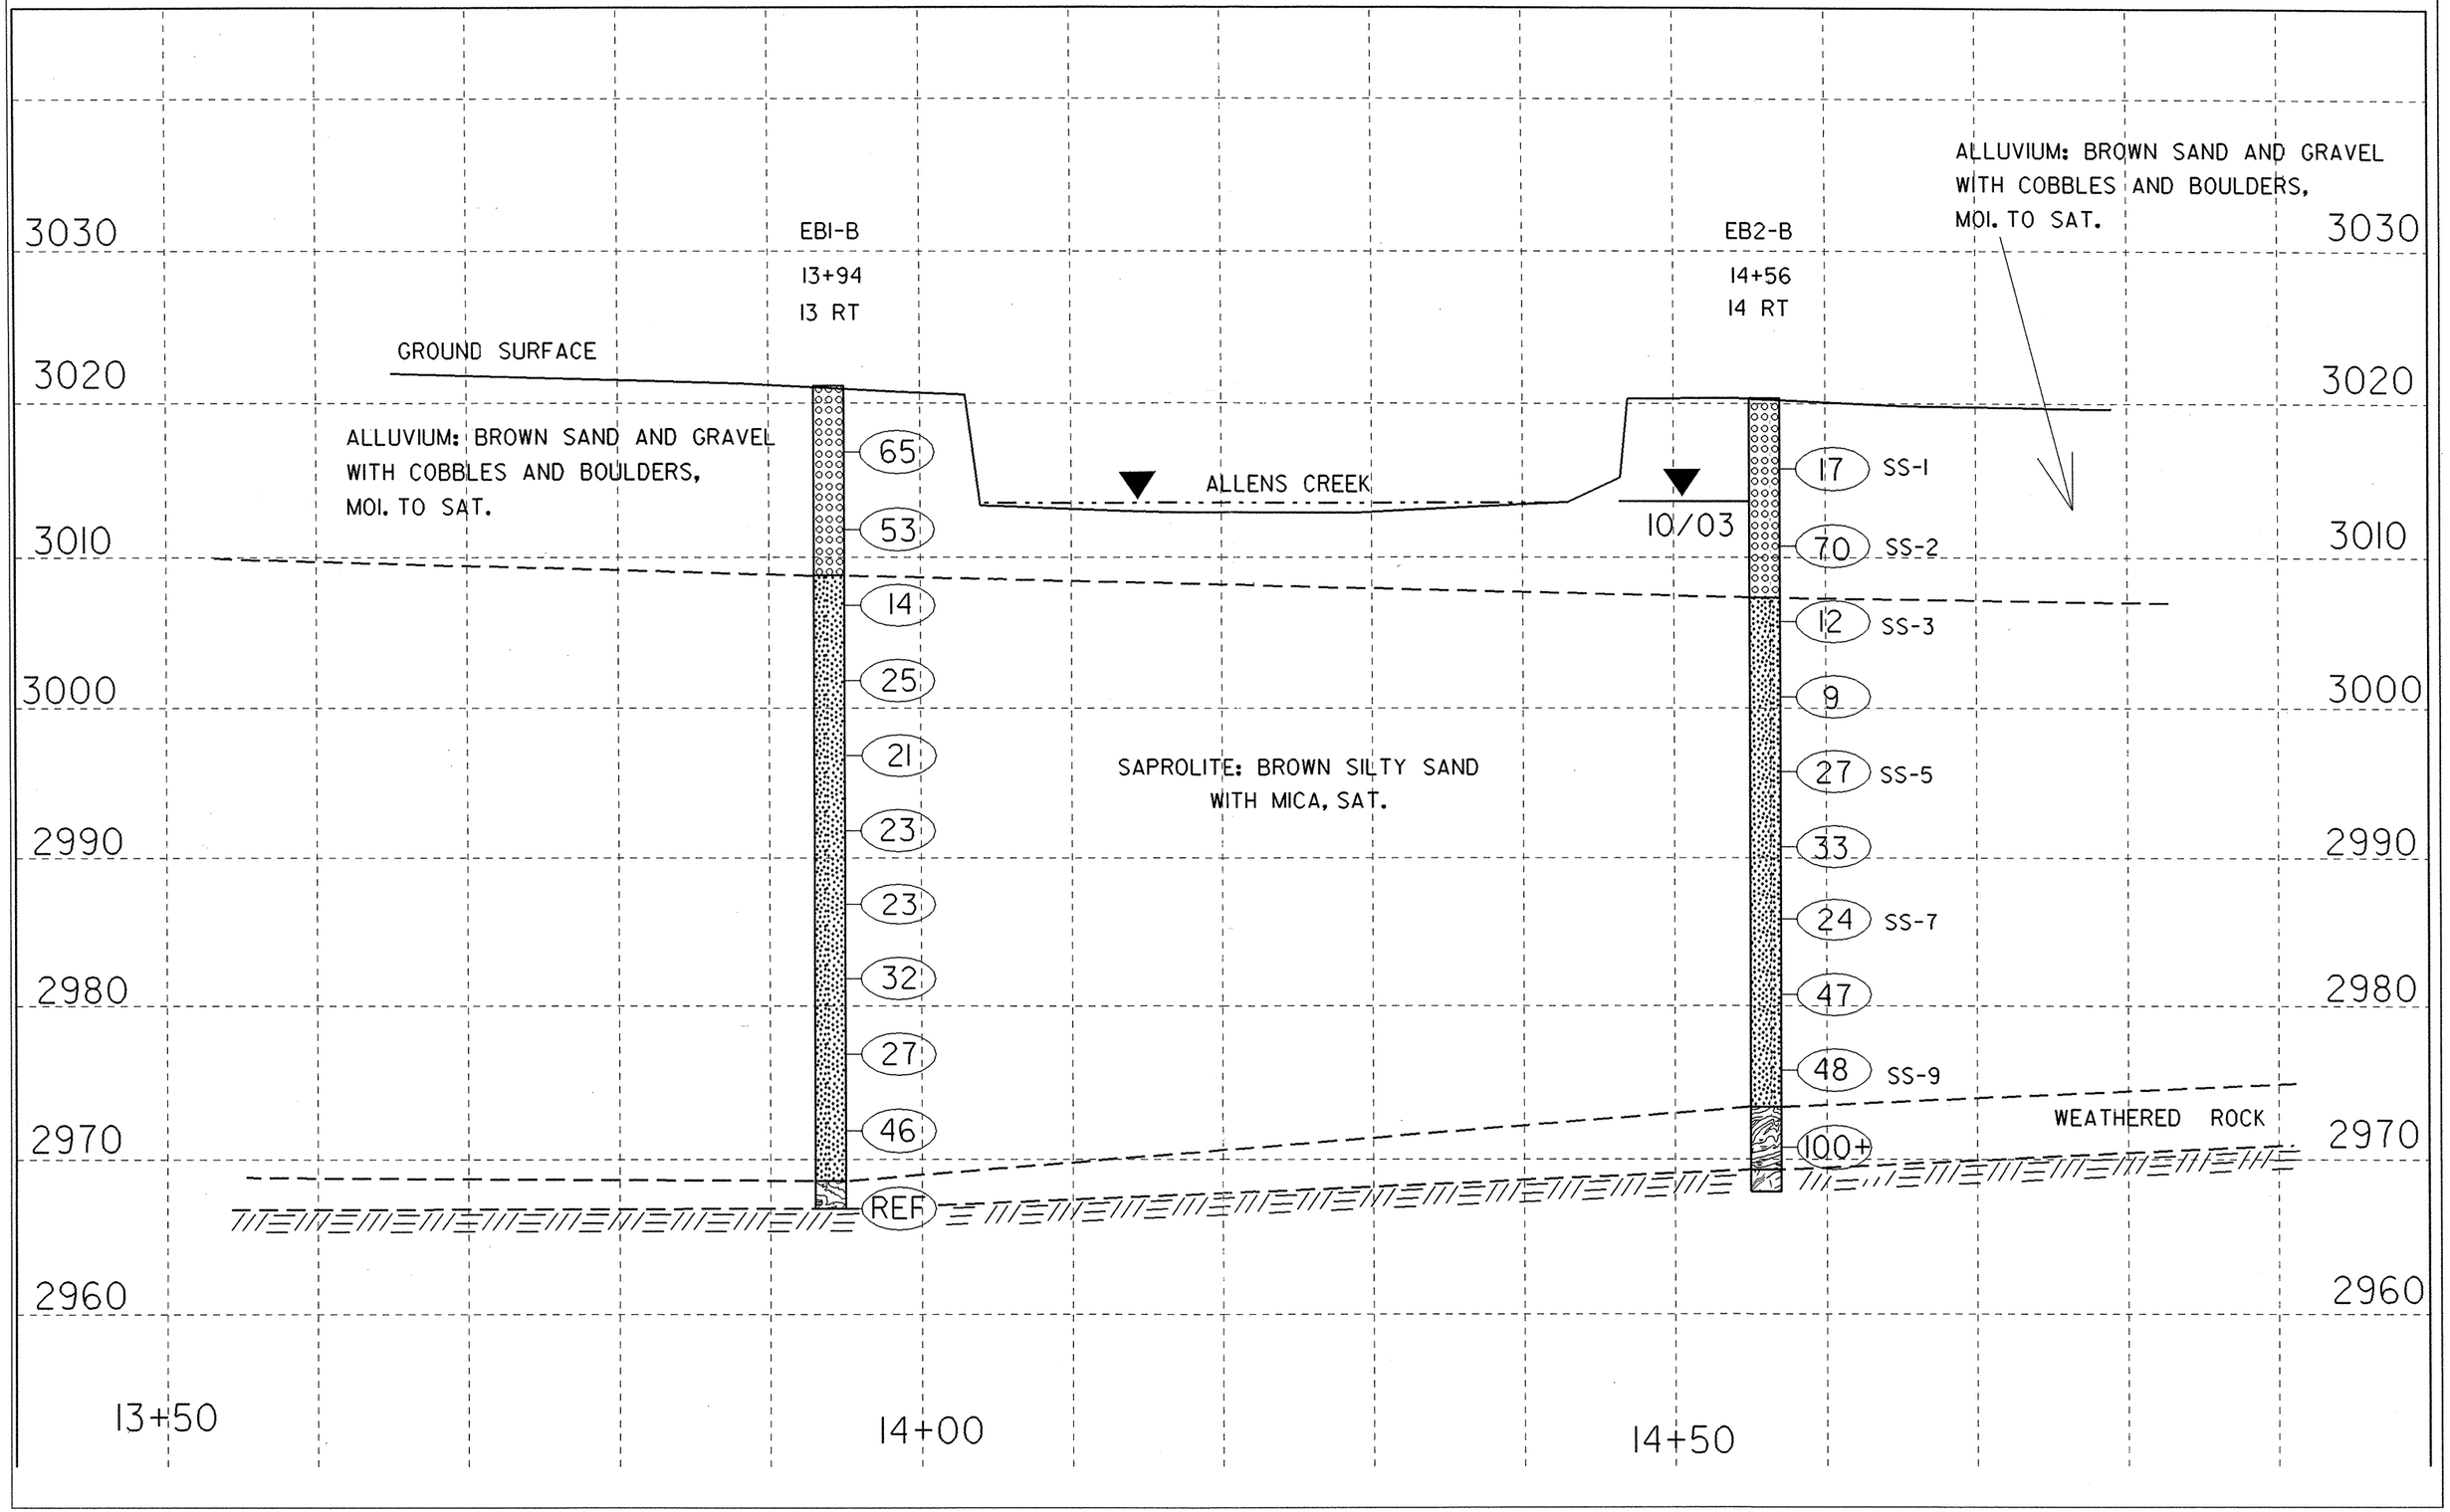
PROJECT 8.2941701 B-3659
COUNTY HAYWOOD
SHEET 5 OF 12