w:\SquadM\b3350\twalter\b33500lps.dgn
twalter

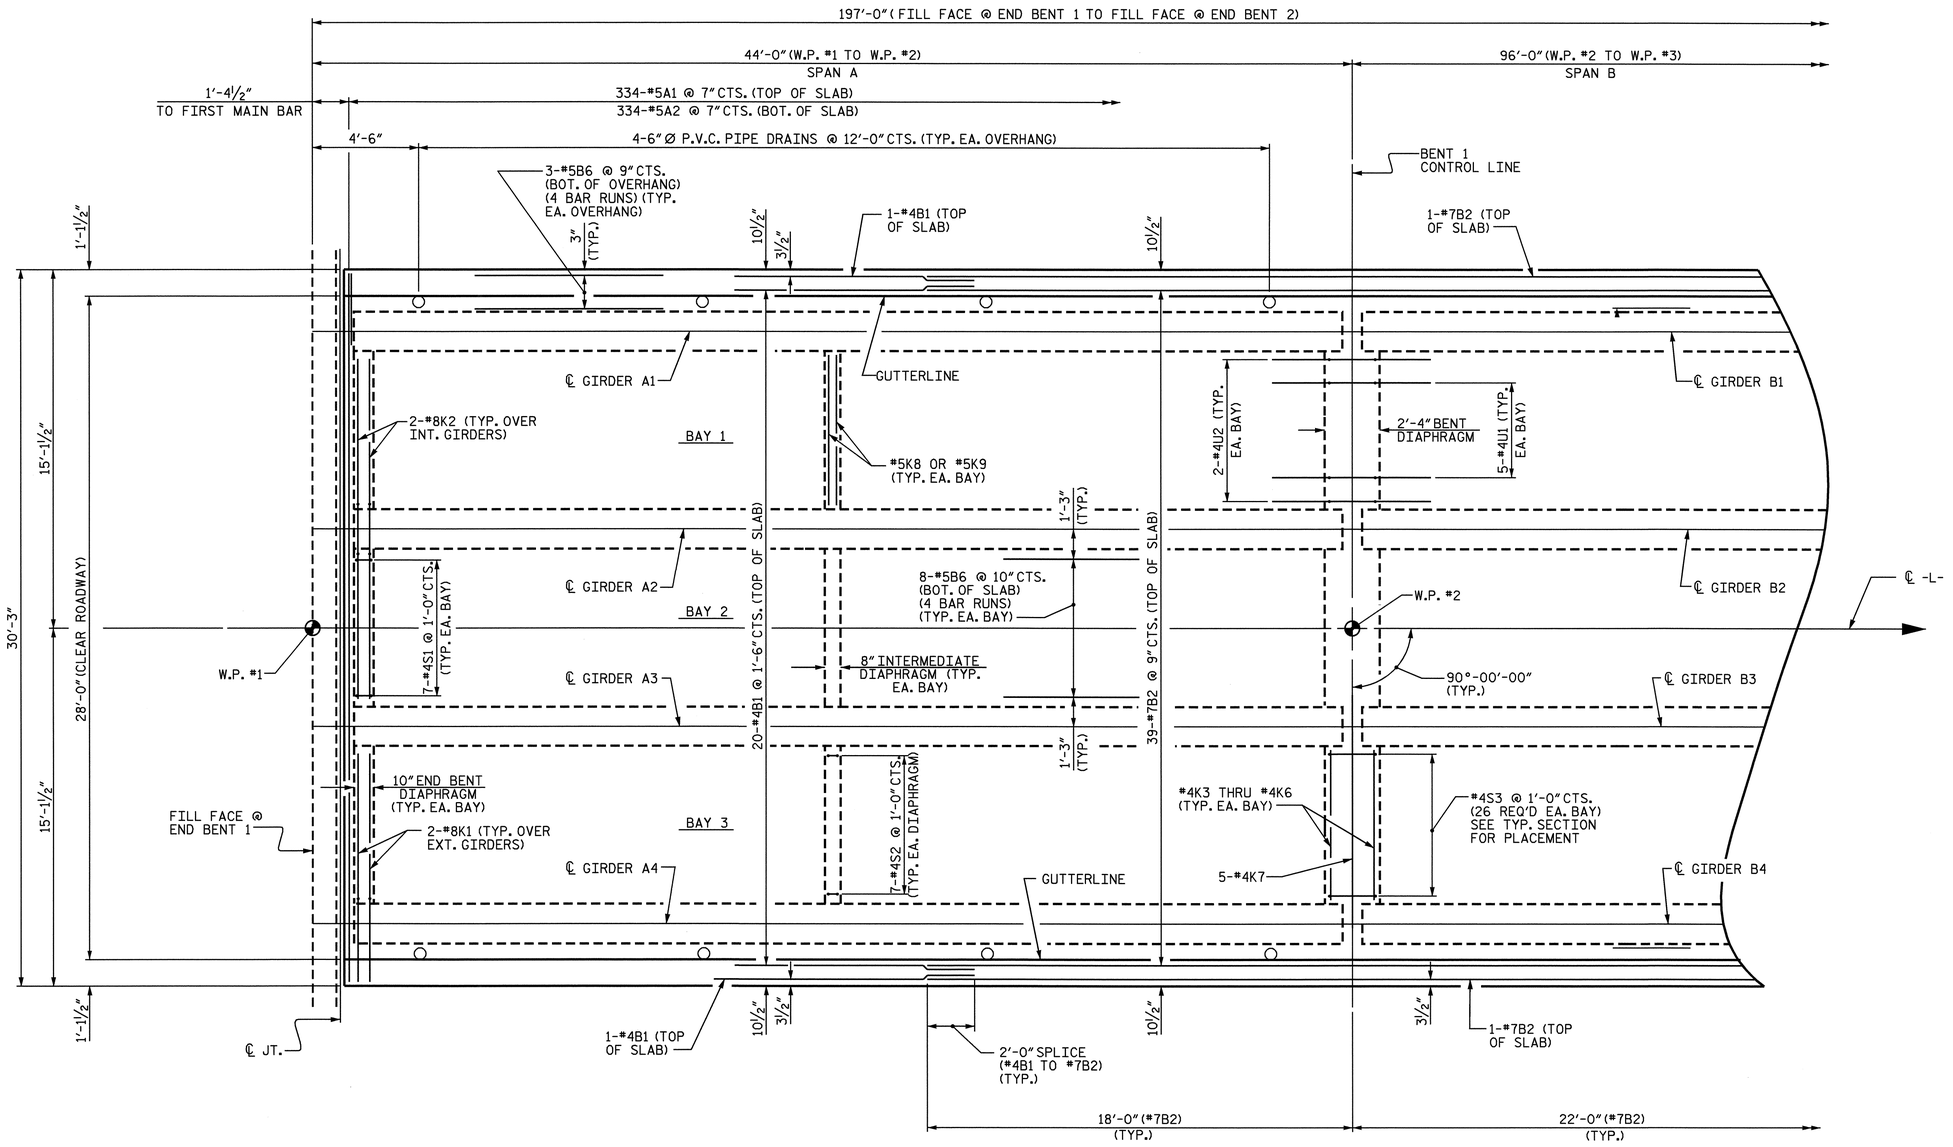

PLAN OF SPAN A

PARAPET AND ONE BAR METAL RAIL NOT SHOWN FOR CLARITY.

FOR POUR SEQUENCE, LOCATION OF TRANSVERSE CONSTRUCTION JOINT AND TRANSVERSE CONSTRUCTION JOINT DETAIL, SEE "SUPERSTRUCTURE BILL OF MATERIAL" SHEET.

PROJECT NO. B-3350

IREDELL COUNTY

STATION: 17+33.50 -L-

SHEET 1 OF 3

NORTH CAROLINA PROFESSIONAL SEAL 11259 ENGINEER DAVID R. ANDERSON

11/15/04

STATE OF NORTH CAROLINA
DEPARTMENT OF TRANSPORTATION
RALEIGH

SUPERSTRUCTURE
PLAN OF SPANS

REVISIONS						SHEET NO.
NO.	BY:	DATE:	NO.	BY:	DATE:	5-6
1			3			TOTAL SHEETS
2			4			35

DRAWN BY : T.A. WALTER DATE : 6/13/02
CHECKED BY : N.Q. TRAN DATE : 7/31/02