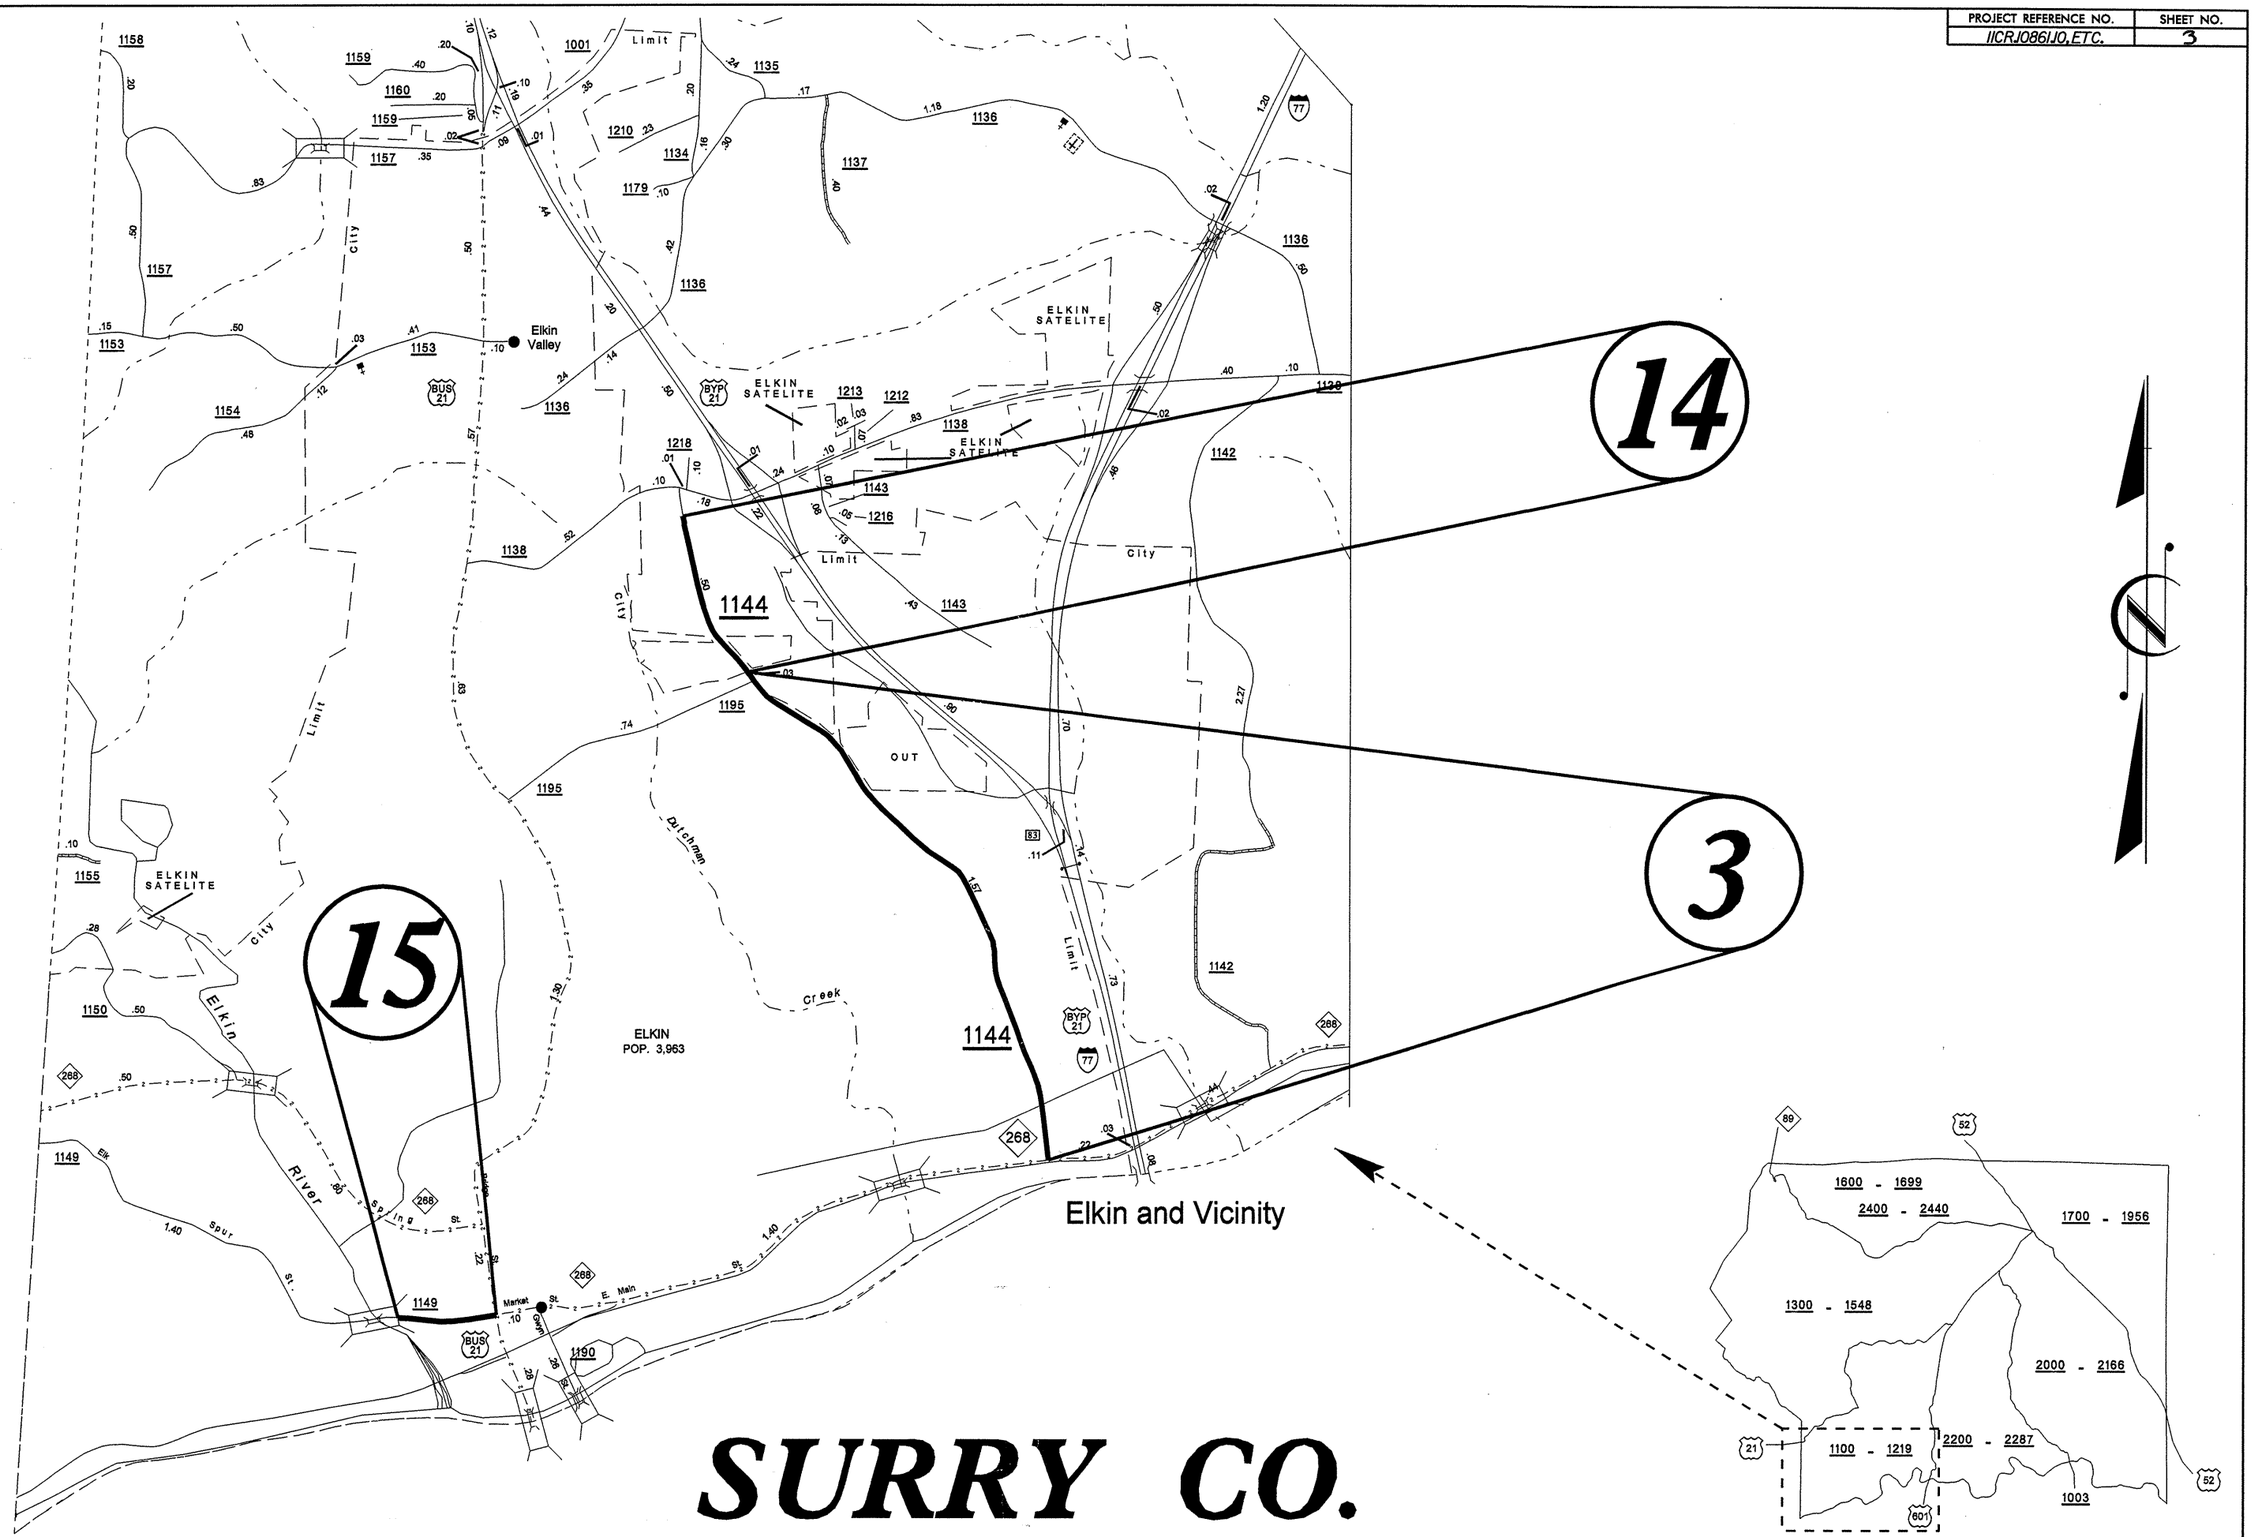| PROJECT REFERENCE NO. | SHEET NO. |
|---|---|
| IICRJ086IJ0,ETC. | 3 |