PROJECT REFERENCE NO.	SHEET NO.
B-3375	EC-5/CONST.5
HYDRAULICS ENGINEER	HIGHWAY DESIGN ENGINEER

NOTE:
PLACE TEMPORARY ROCK SEDIMENT DAMS TYPE- B AND TEMPORARY ROCK SILT CHECKS TYPE-A AT DRAINAGE OUTLETS.
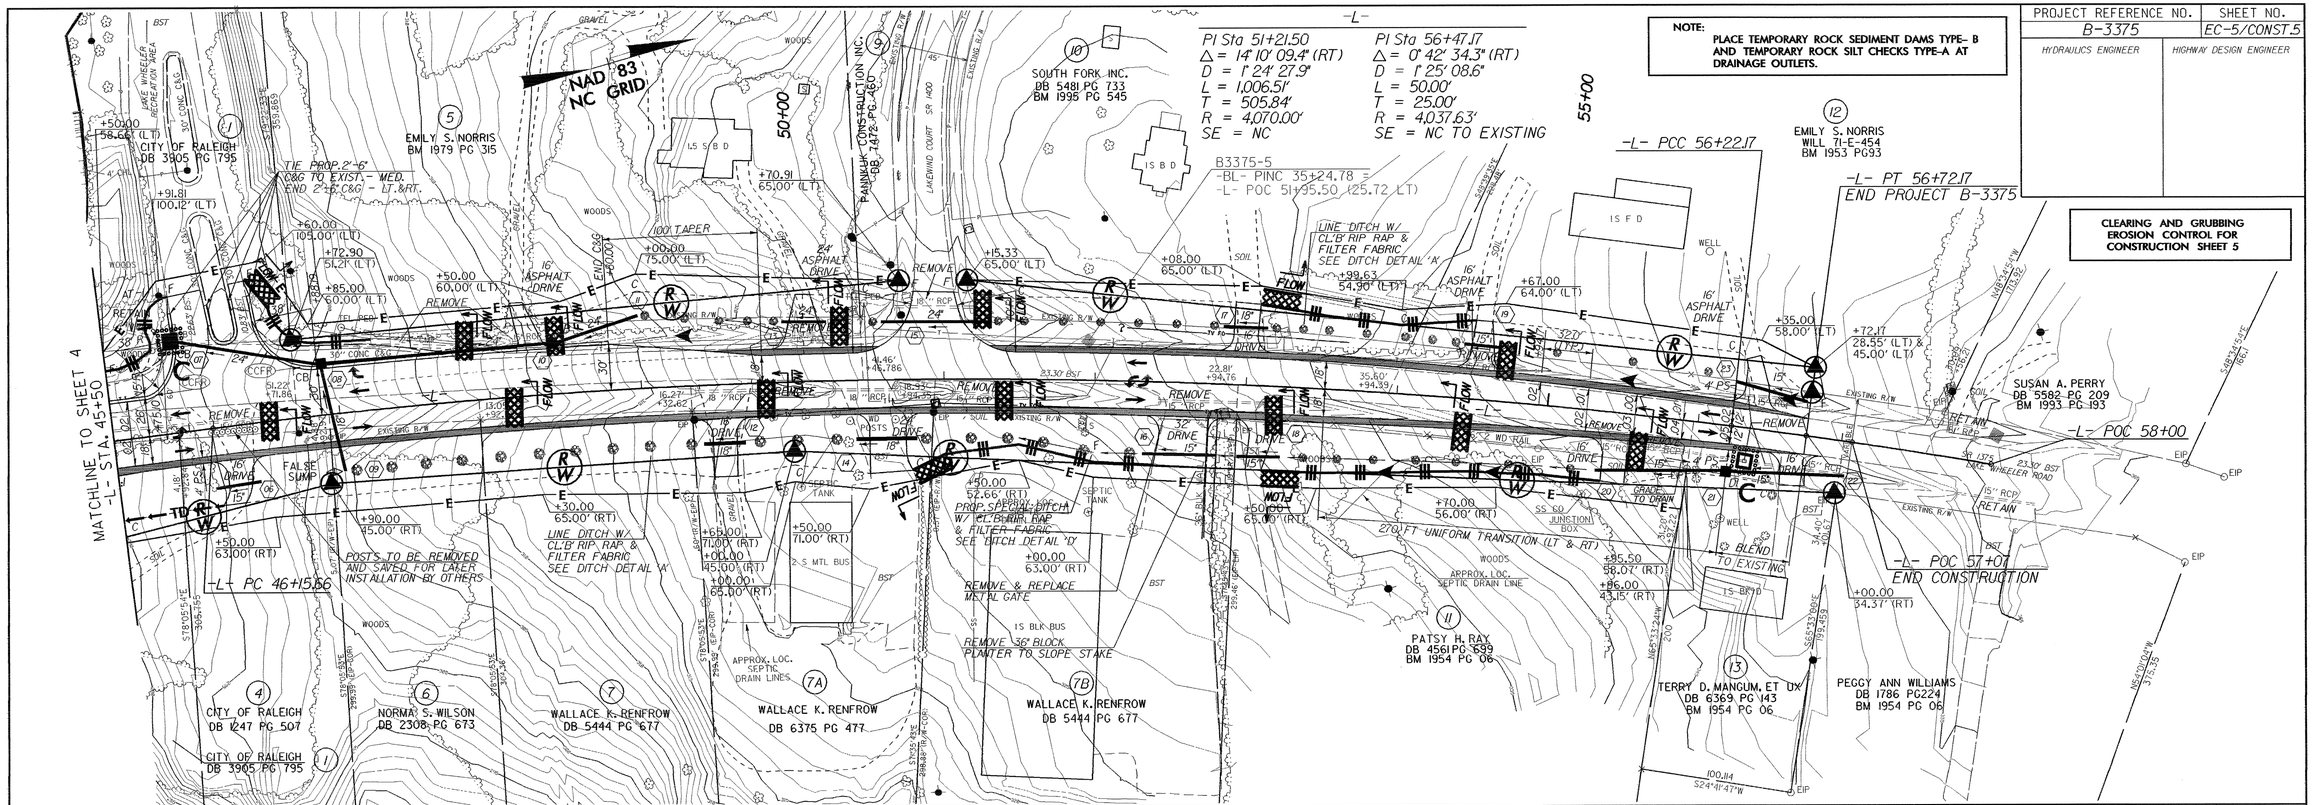
CLEARING AND GRUBBING EROSION CONTROL FOR CONSTRUCTION SHEET 5