CROSS SECTION THROUGH END BENT 1

BRIDGE NO. 471, 8.2406201 (B-3375)

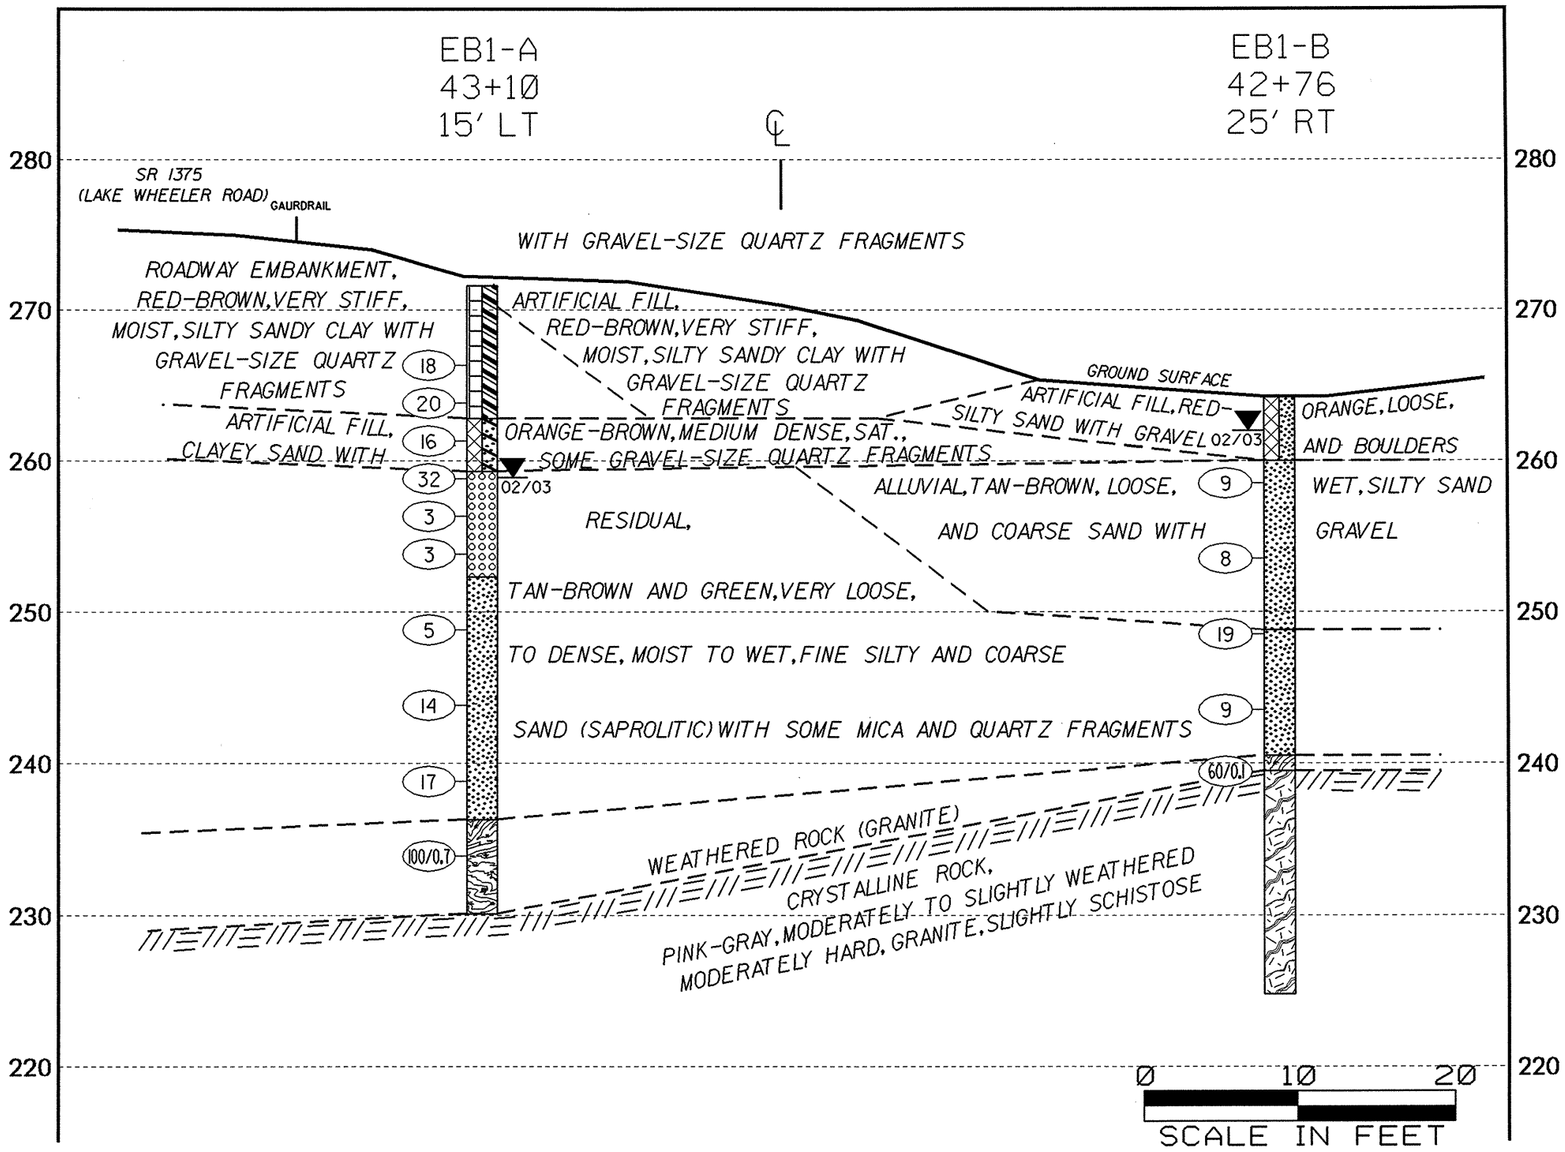

CROSS SECTION THROUGH END BENT 2
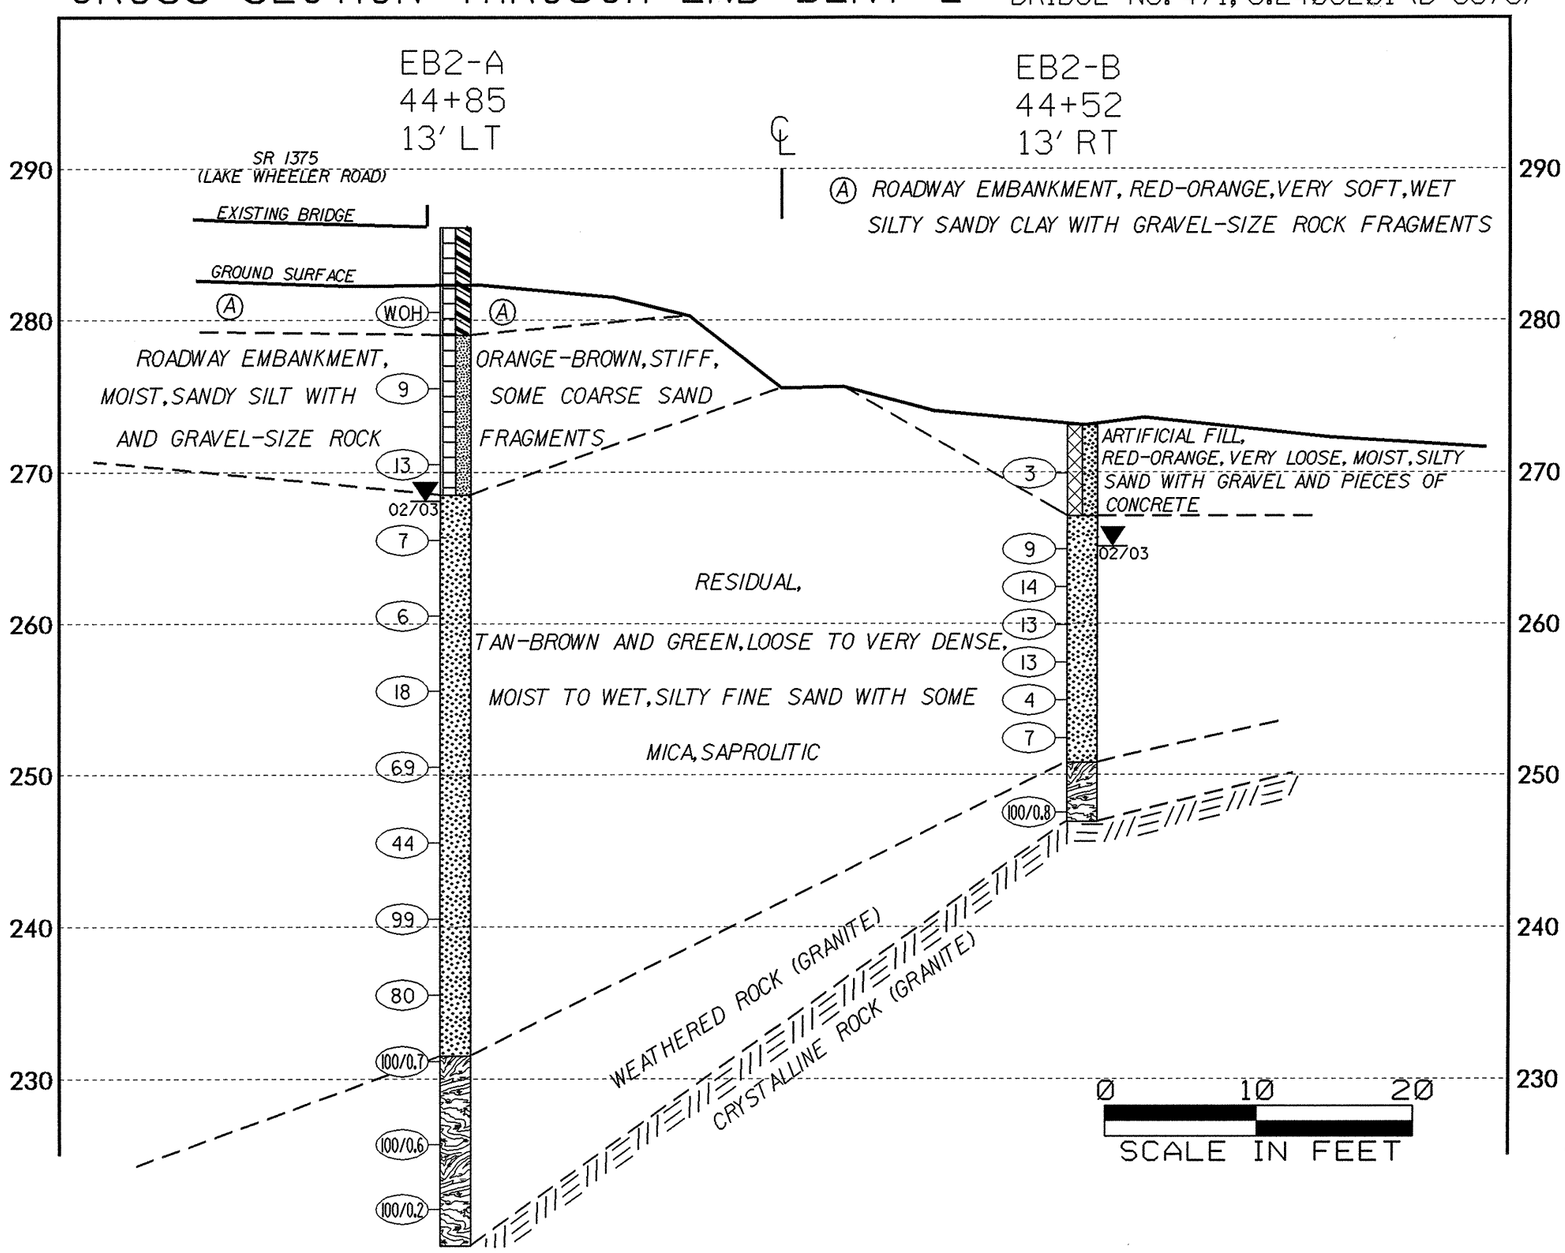
BRIDGE NO. 471, 8.2406201 (B-3375)