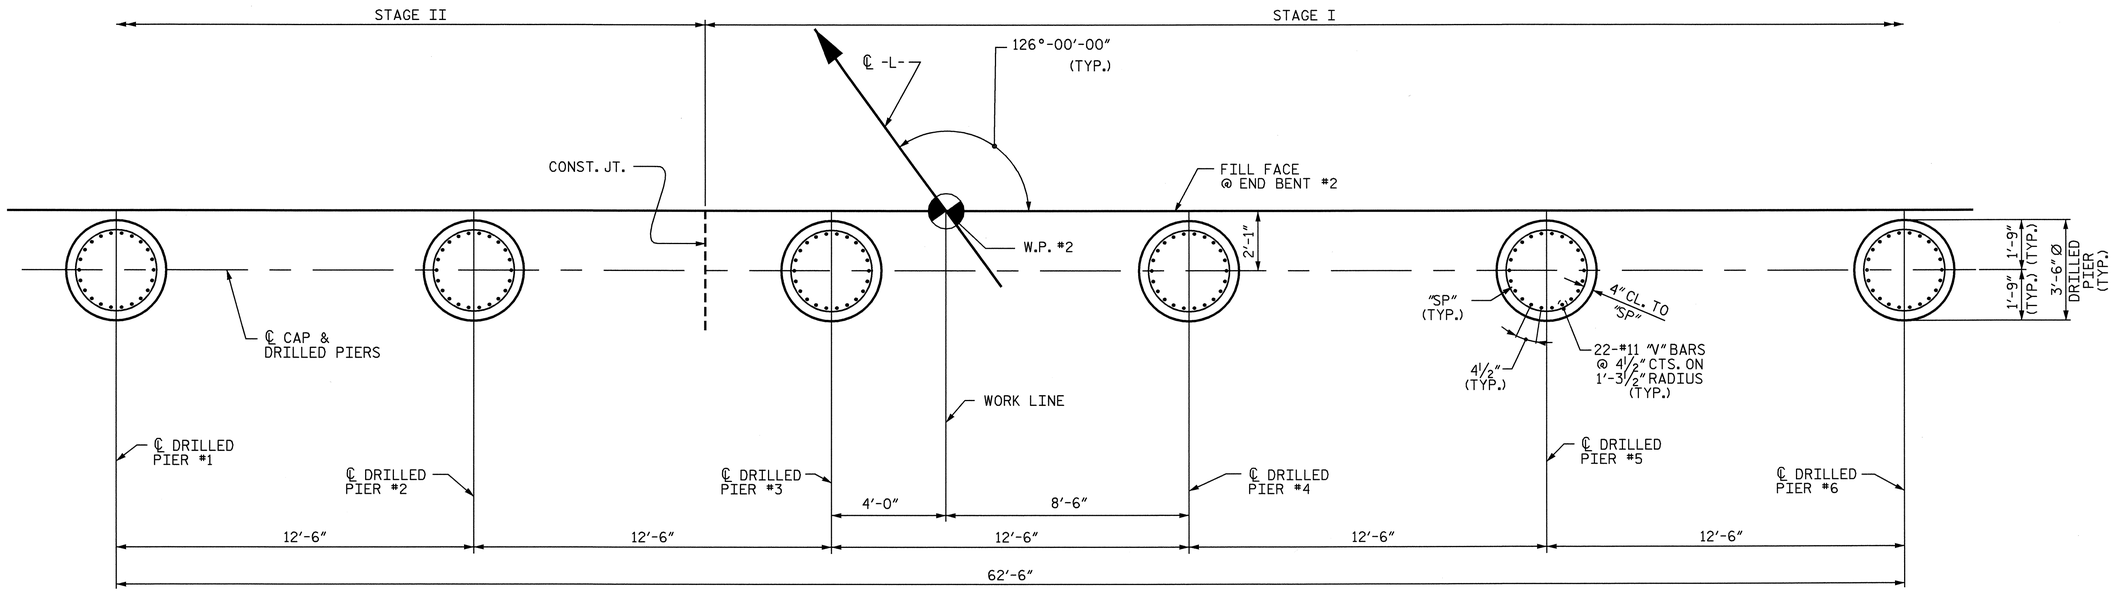

PLAN OF DRILLED PIERS

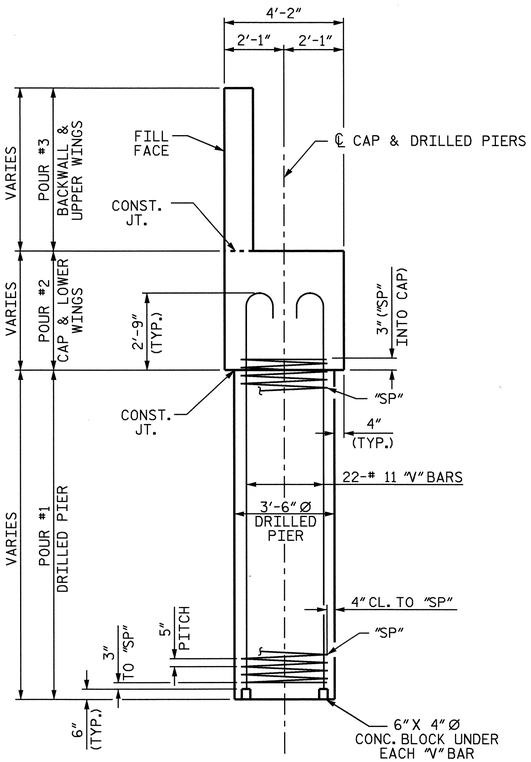

SECTION C-C

INFORMATION IS TYPICAL FOR ALL DRILLED PIERS

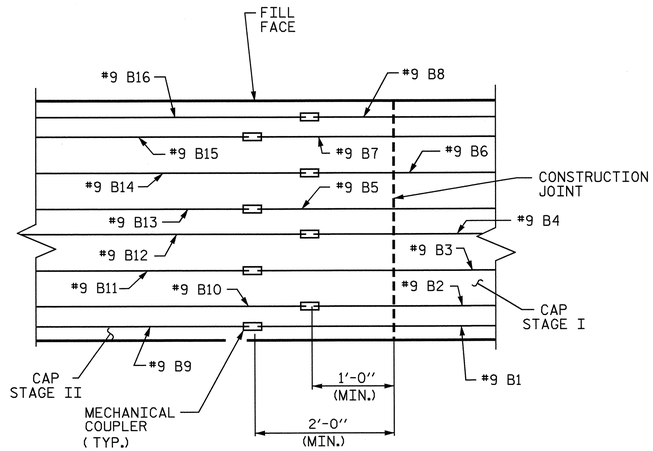

MECHANICAL COUPLER STAGGER DETAIL

FOR TOP & BOTTOM MAIN STEEL

PROJECT NO. B-3375

WAKE COUNTY

STATION: 43+81.84 -L-

SHEET 3 OF 5

STATE OF NORTH CAROLINA
DEPARTMENT OF TRANSPORTATION
RALEIGH

SUBSTRUCTURE

END BENT #2

REVISIONS						SHEET NO.
NO.	BY:	DATE:	NO.	BY:	DATE:	S-32
1			3			TOTAL SHEETS
2			4			37

STR. #1

NORTH CAROLINA PROFESSIONAL SEAL 025516 ENGINEER EMILY E. MURRAY

12/17/04

DRAWN BY : PEGGY ADKINS DATE : 9-04
CHECKED BY : W. D. CRUTCHER DATE : 11-04

17-DEC-2004 08:44
w:\squadq\b3375\Final Plans\str #1\B3375_sd_EB_01.dgn
dcrutcher