NOTES: 9-23-04 RIGHT OF WAY REVISIONS

1) CHANGE PARCEL NUMBER 03 TO PARCEL NUMBER 04.

PROJECT REFERENCE NO.	SHEET NO.
B-3266	U0-3

UTILITIES BY OTHERS

METRIC

5 0 10

NOTE:
ALL PROPOSED UTILITY WORK SHOWN ON THIS SHEET WILL BE DONE BY OTHERS

★ *DESIGN EXCEPTION REQUIRED TO REDUCE DESIGN SPEED FROM 100km/h TO 50km/h.*

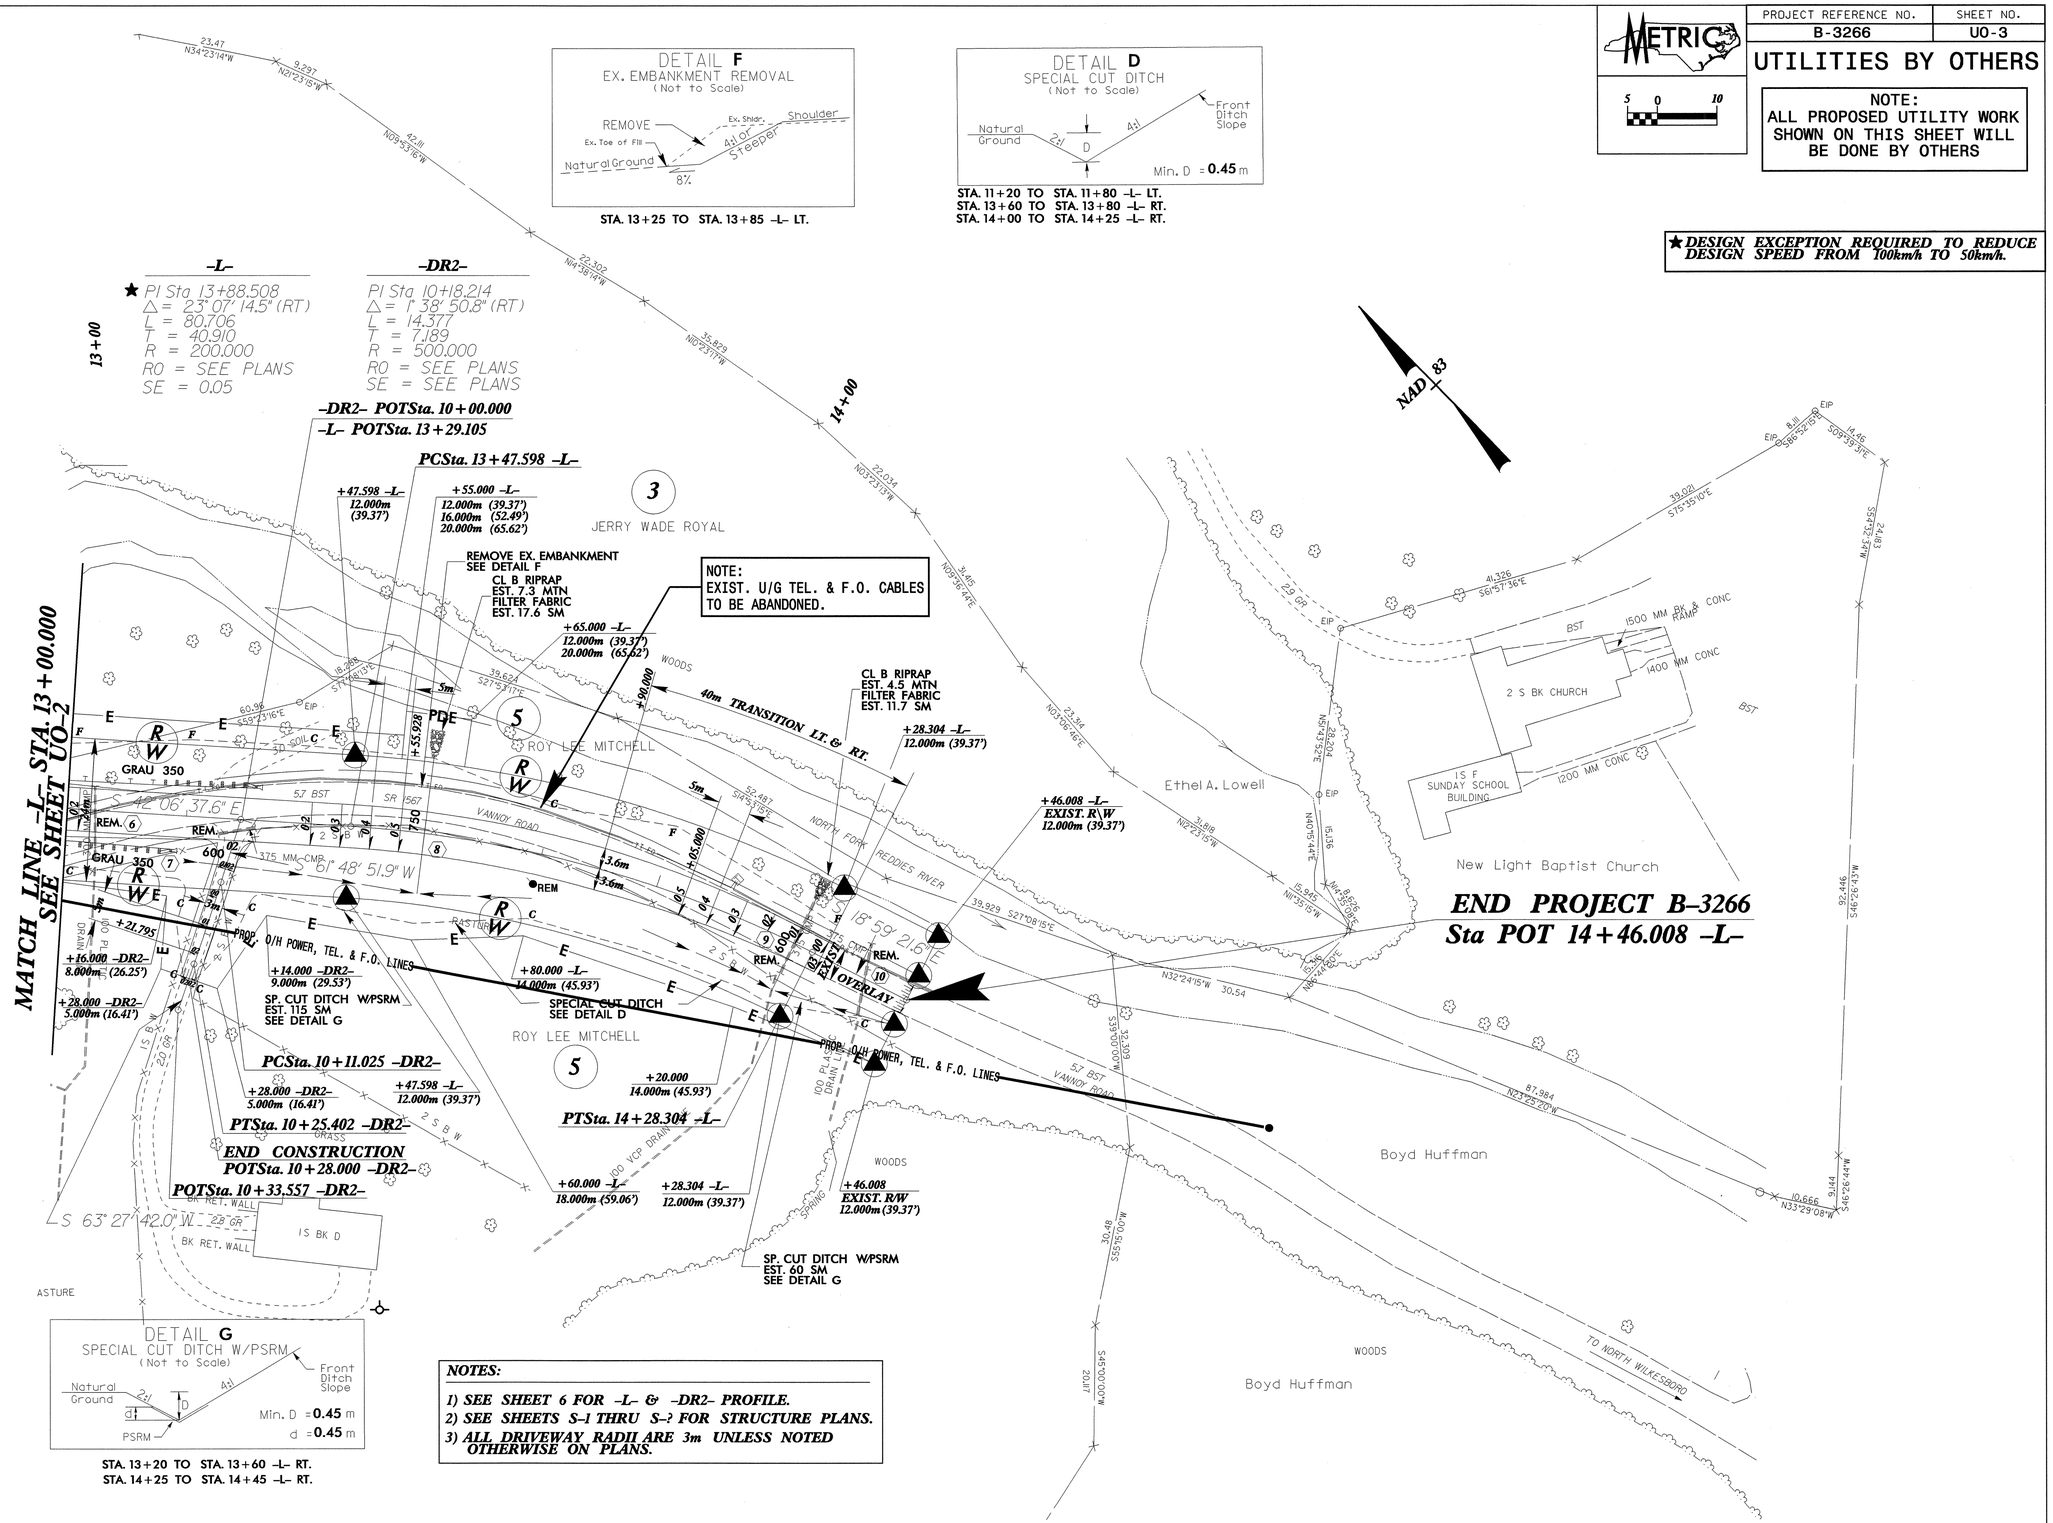

NOTES:

1) SEE SHEET 6 FOR -L- & -DR2- PROFILE.
2) SEE SHEETS S-1 THRU S-? FOR STRUCTURE PLANS.
3) ALL DRIVEWAY RADII ARE 3m UNLESS NOTED OTHERWISE ON PLANS.

8/17/99

01-NOV-2004 16:37
R:\Utilities\Proj\b3266u05_U03_ut_psh.dgn
dougloyner RT DS24593