CLEARING AND GRUBBING
EROSION CONTROL FOR
CONSTRUCTION SHEET 5A

NOTE:
PLACE TEMPORARY ROCK SEDIMENT DAMS TYPE- B AND TEMPORARY ROCK SILT CHECKS TYPE-A AT DRAINAGE OUTLETS.

METRIC	PROJECT REFERENCE NO.	SHEET NO.
	R-977A	EC-5/CONST.5A
	HIGHWAY DESIGN ENGINEER	HYDRAULICS ENGINEER
5 0 10		
CONST.REV.		
R/W REV.		

RIGHT OF WAY PLAN SHEET NUMBERS 5A AND 6

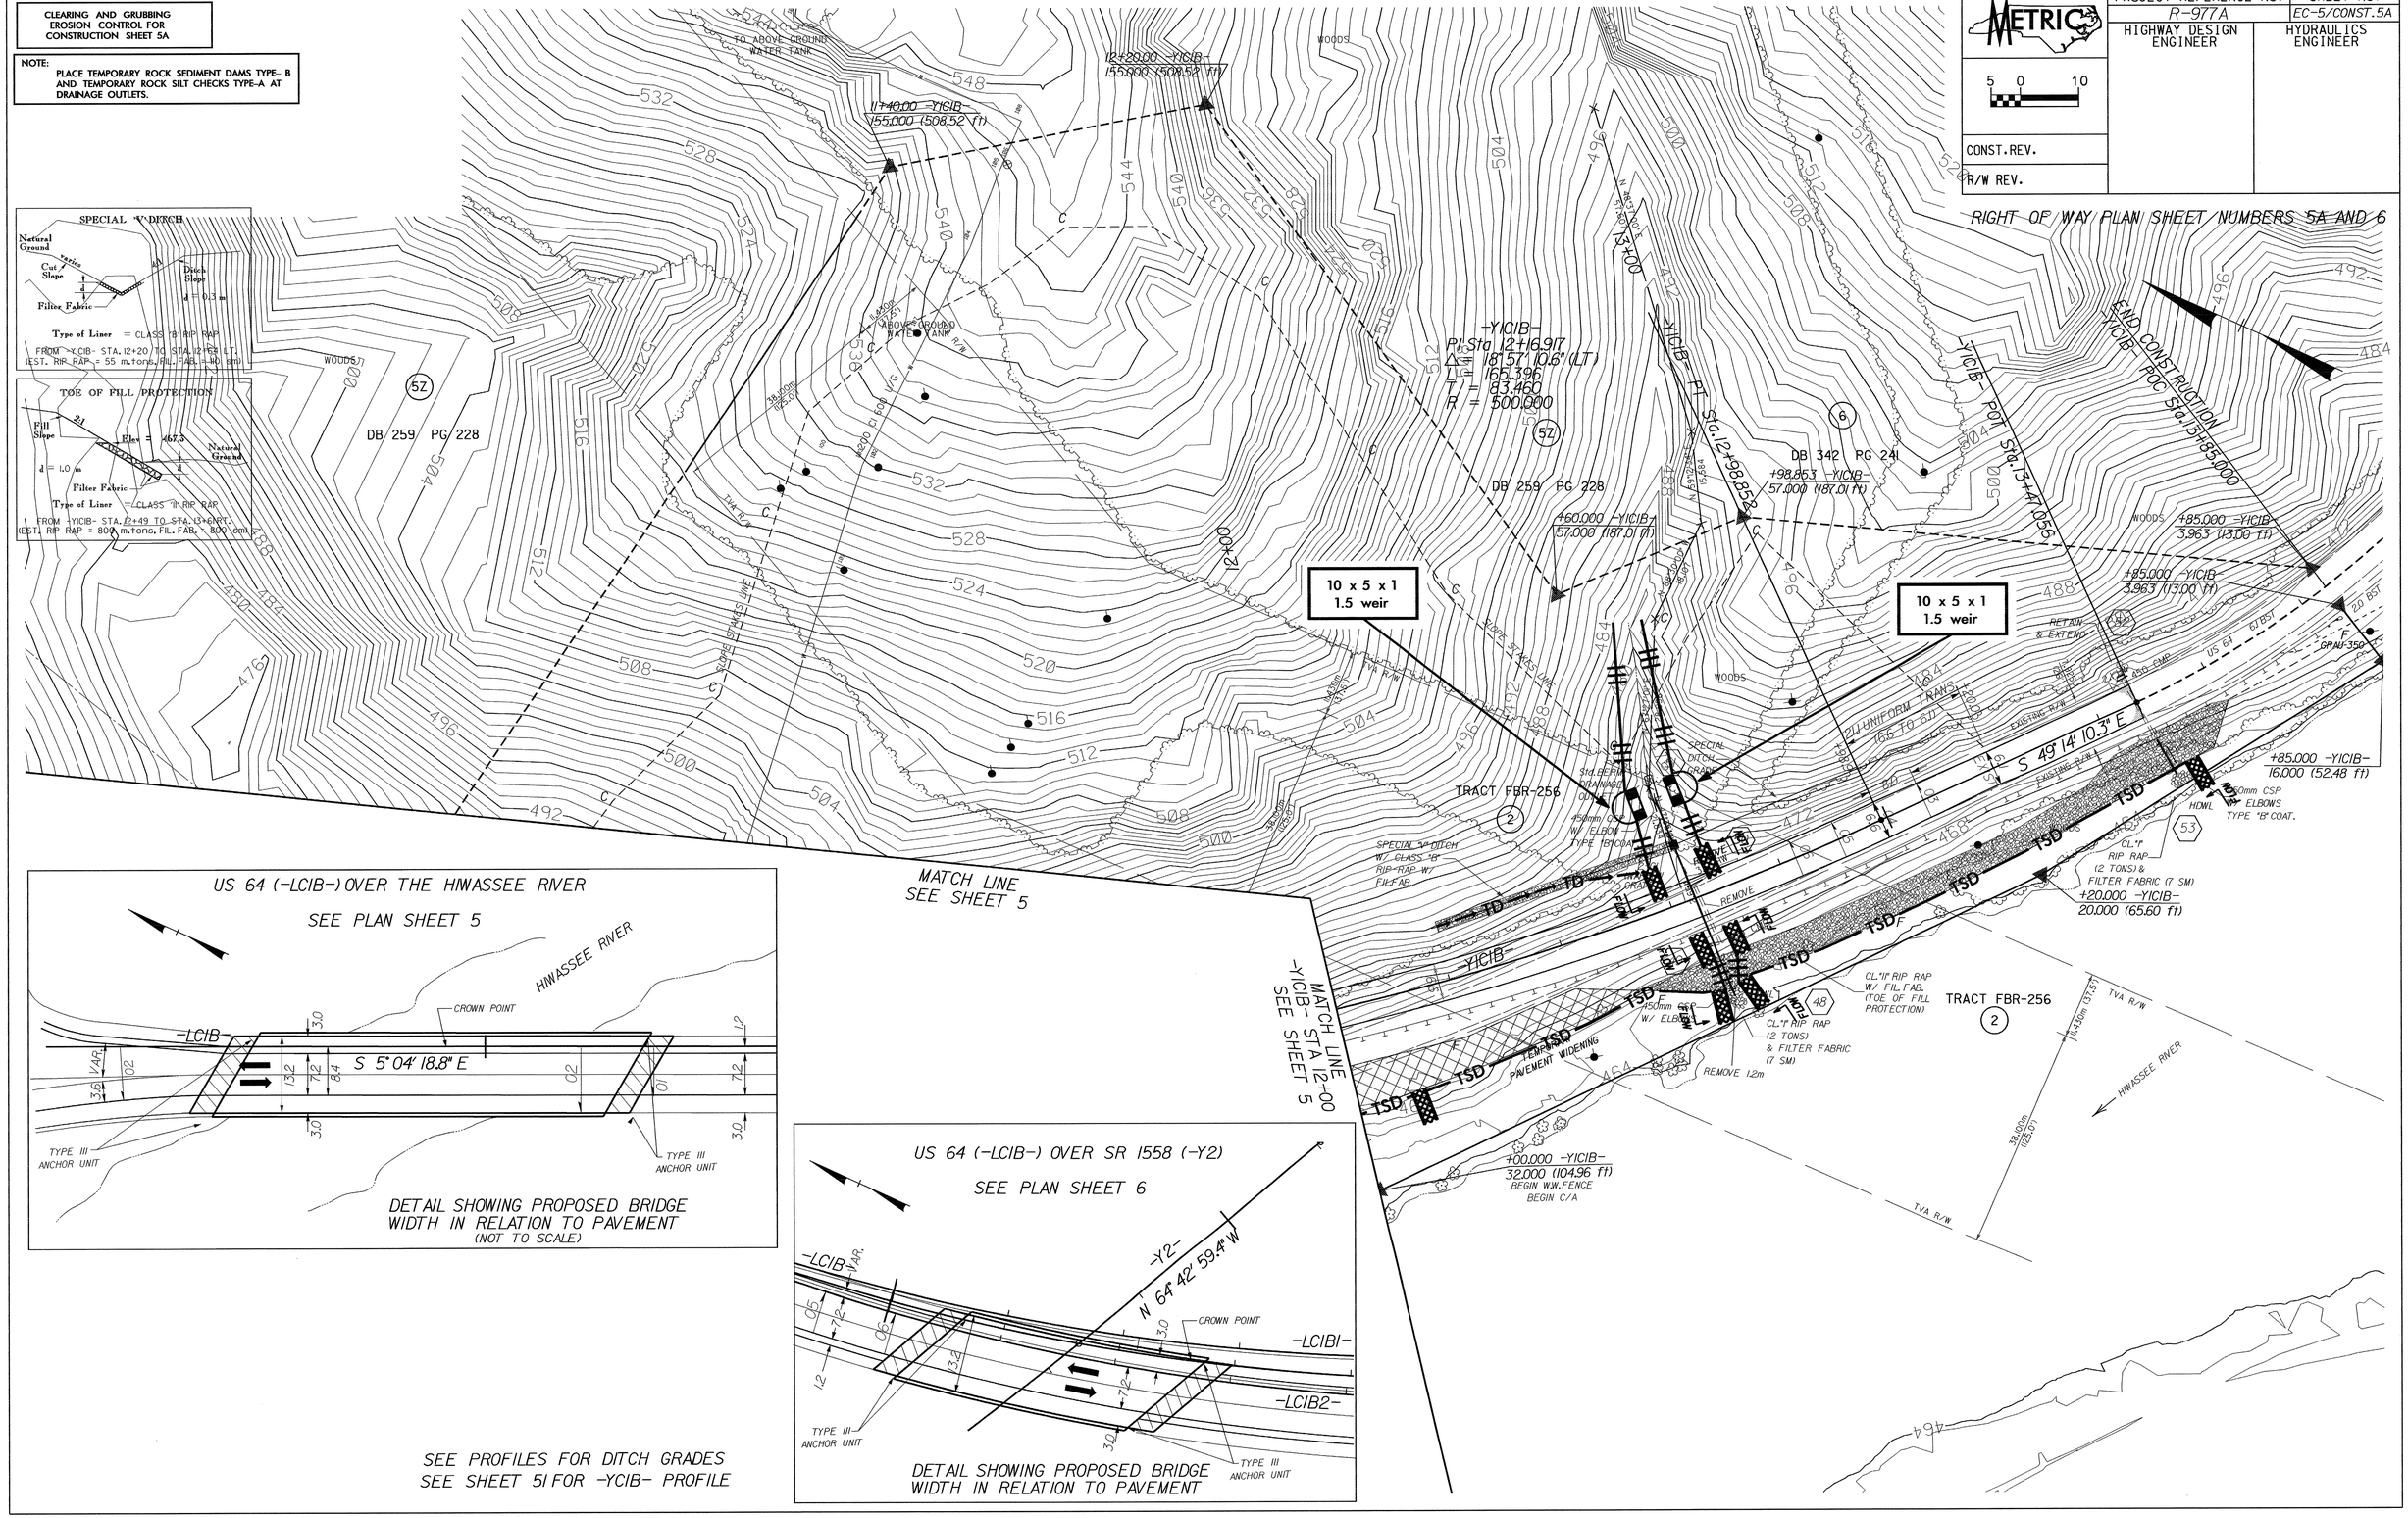

SEE PROFILES FOR DITCH GRADES
SEE SHEET 51 FOR -YCIB- PROFILE