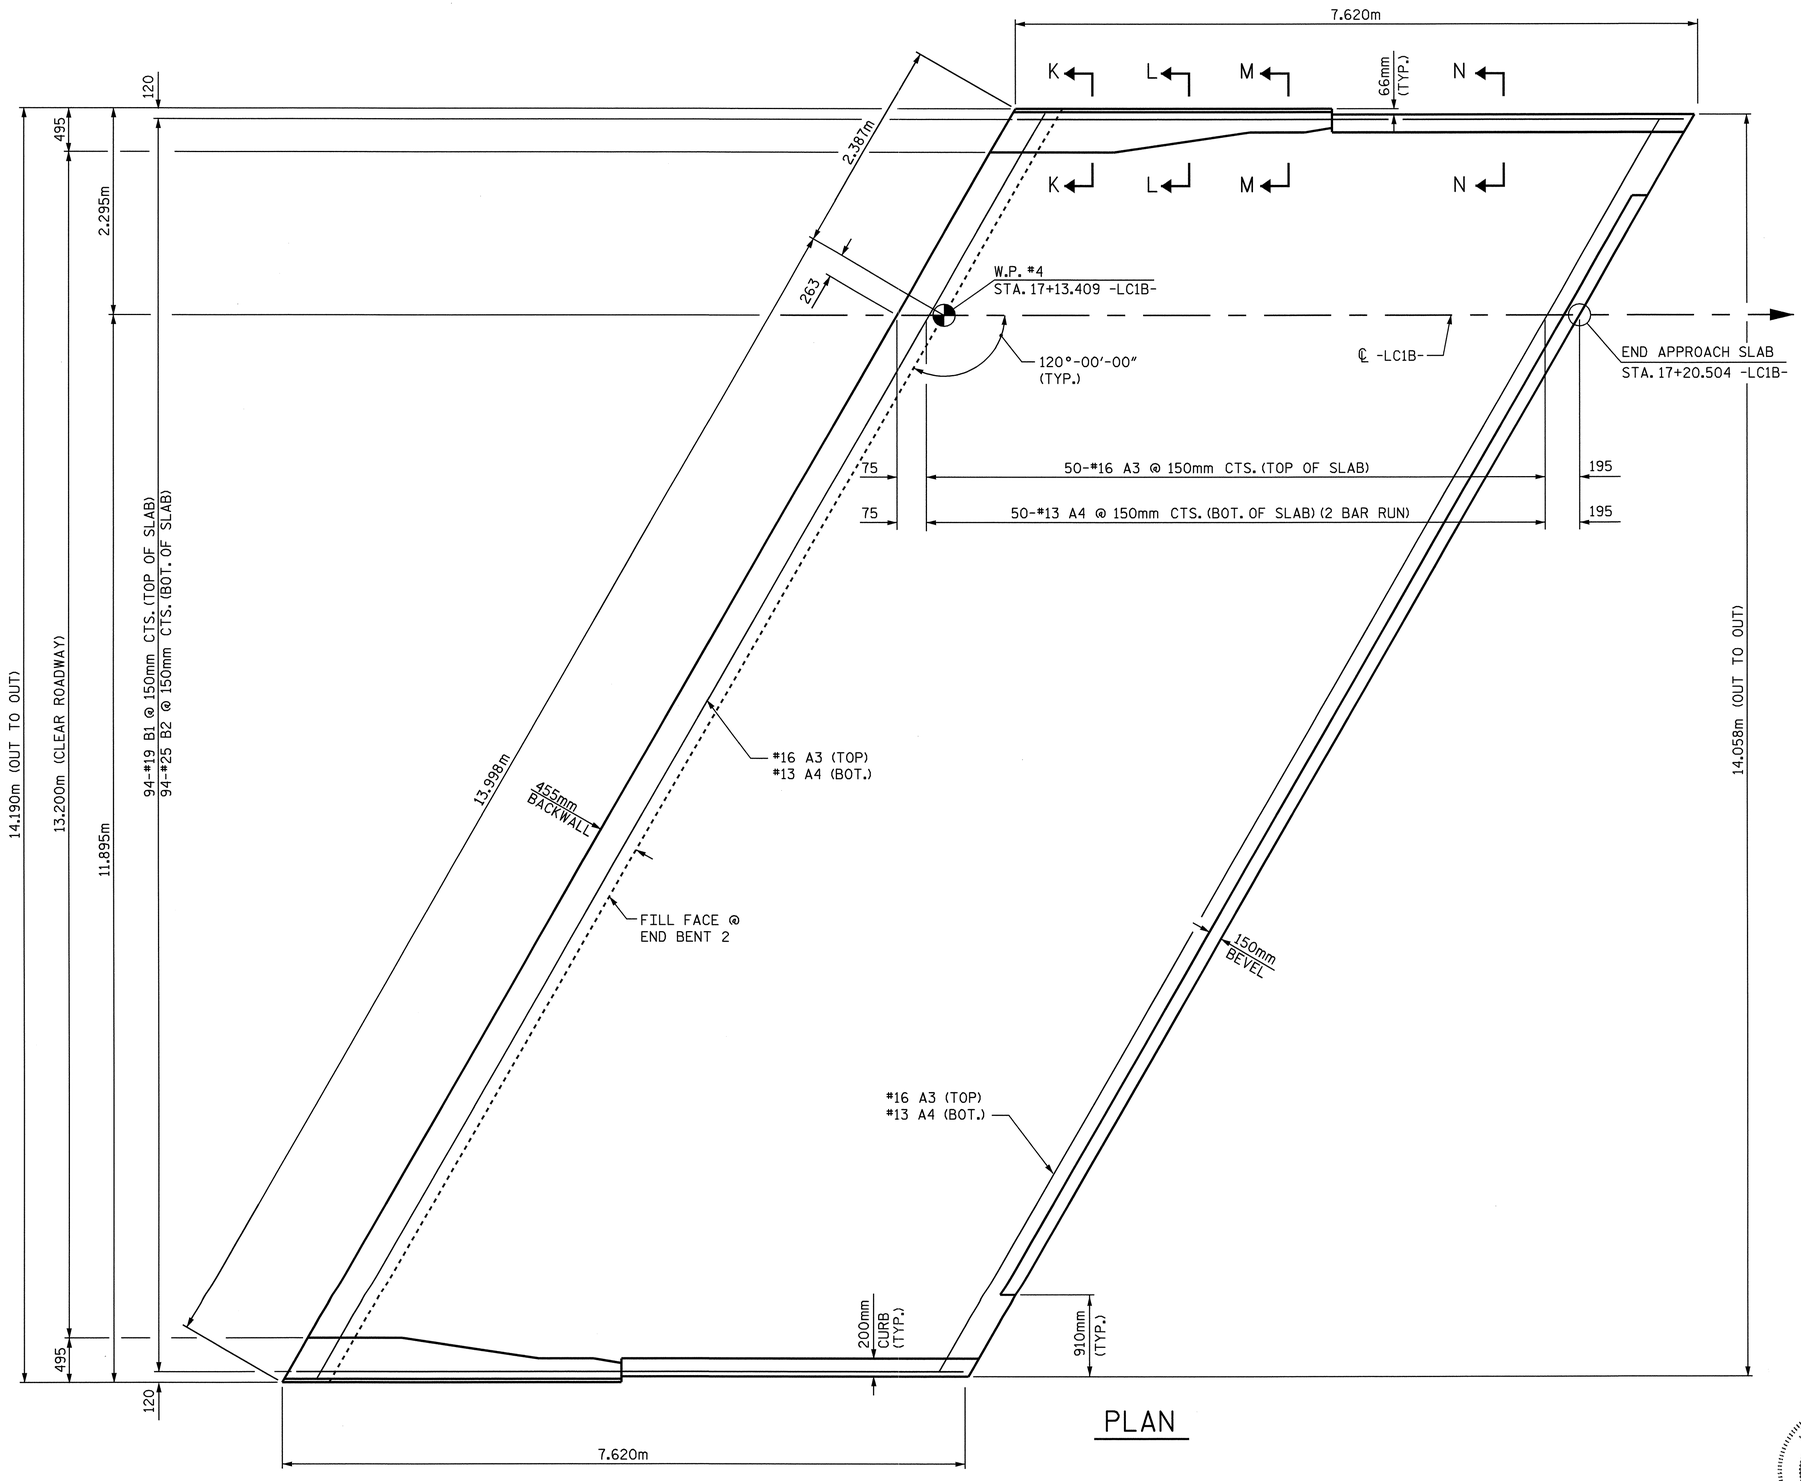

PLAN

NOTES

SEE SHEET 5 OF 7 FOR BARRIER RAIL REINFORCING STEEL AND DETAILS.

PROJECT NO. R-0977A

CHEROKEE COUNTY

STATION: 16+02.300-LC1B-

SHEET 4 OF 7

STATE OF NORTH CAROLINA
DEPARTMENT OF TRANSPORTATION
RALEIGH

BRIDGE APPROACH SLAB FOR FLEXIBLE PAVEMENT WITH BARRIER RAIL

(AT END BENT 2)

REVISIONS						SHEET NO.
NO.	BY:	DATE:	NO.	BY:	DATE:	S-46
1			3			TOTAL SHEETS
2			4			230

NORTH CAROLINA PROFESSIONAL SEAL 21638 ENGINEER LAURA E. SUTTON
12/22/04

DRAWN BY : A.S. CALLAWAY DATE : 9/14/04
CHECKED BY : P.C. BREWER DATE : 10/26/04

21-DEC-2004 06:59
W:\SquadL\r0977a\str1\scallaway\R0977A_sd_AS_01.dgn
lsutton

STR#1