METRIC

PROJECT REFERENCE NO.	SHEET NO.
R-977A	X-433

	EXCAVATION CU. METERS	EMBANKMENT CU. METERS

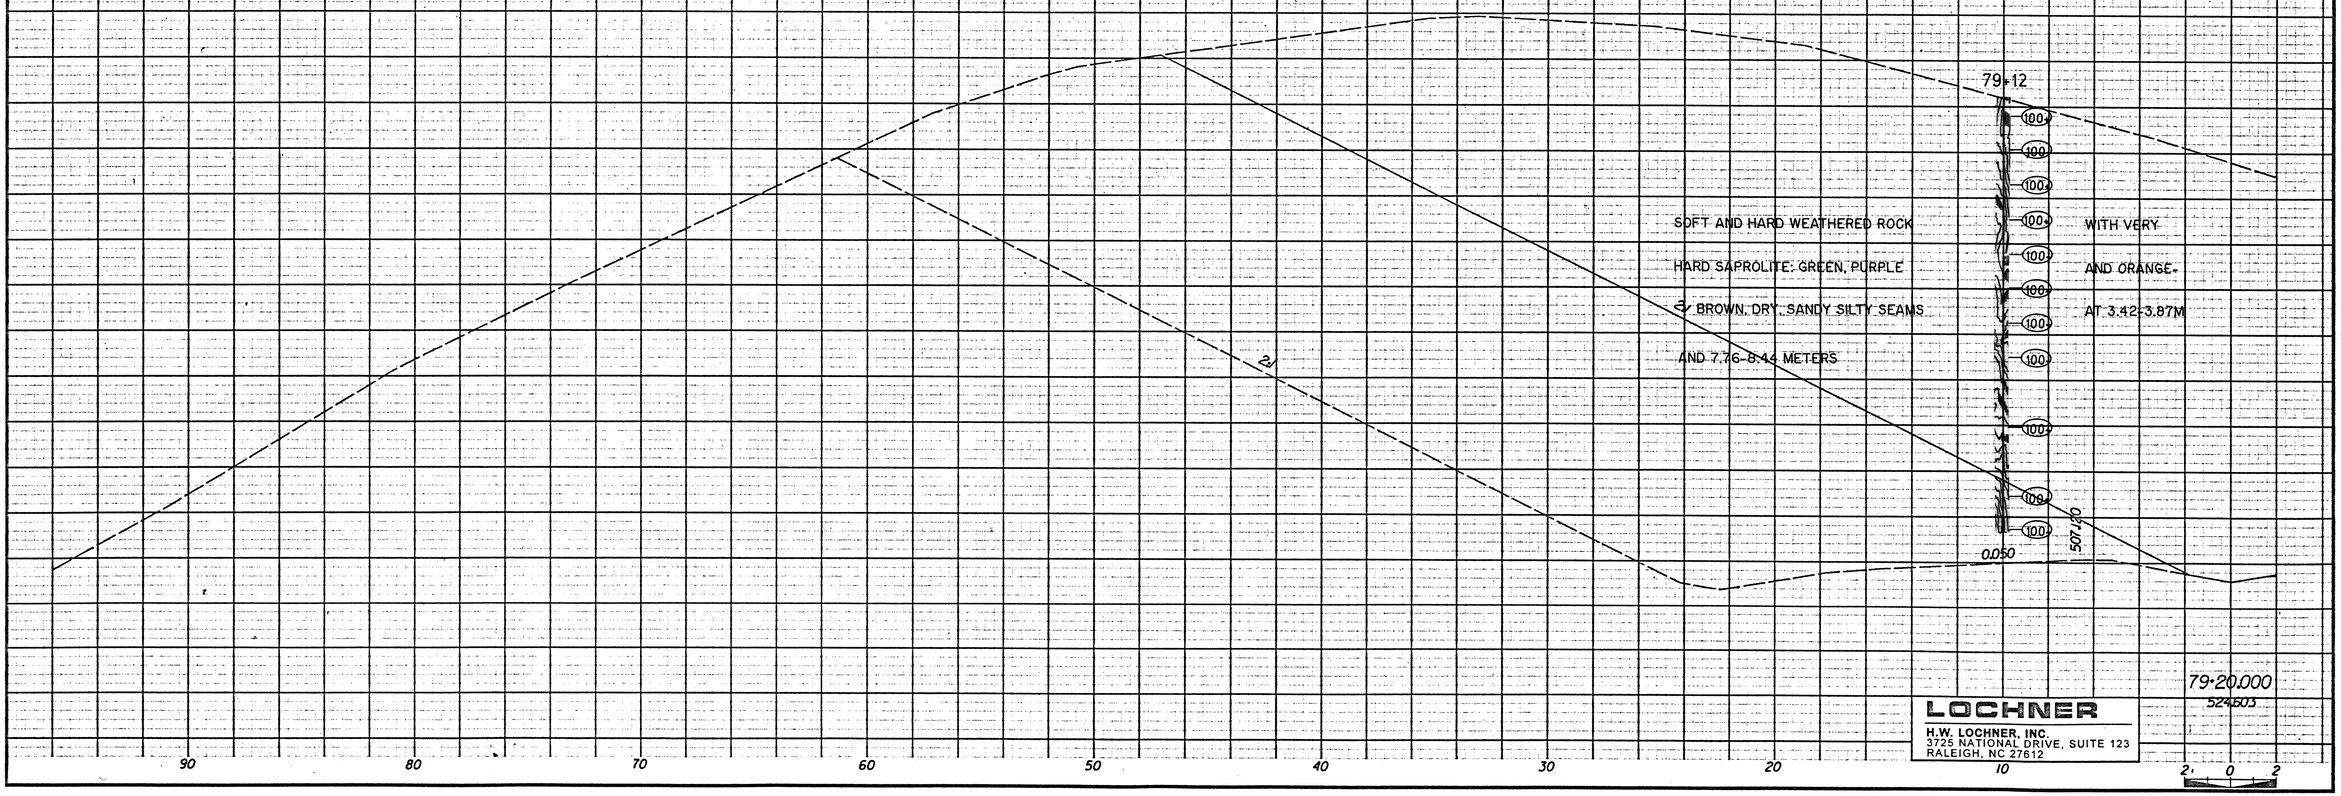

79+20.000
524603

LOCHNER
H.W. LOCHNER, INC.
3725 NATIONAL DRIVE, SUITE 123
RALEIGH, NC 27612