PROJECT REFERENCE NO.	SHEET NO.
R-977A	X-287

METRIC

SOIL TEST RESULTS

SAMPLE NO.	OFFSET	STATION	DEPTH INTERVAL	AASHTO CLASS.	L. L.	P. I.	% BY WEIGHT C. SAND	F. SAND	SILT	CLAY	% PASSING (SIEVES) 2.00mm	4.25mm	75mm	% MOISTURE	% ORGANIC
SS-40	2M-RT	48+72	0.97-1.27	A-4(4)	34	4	2.2	29.1	60.6	8.1	00	99	82		

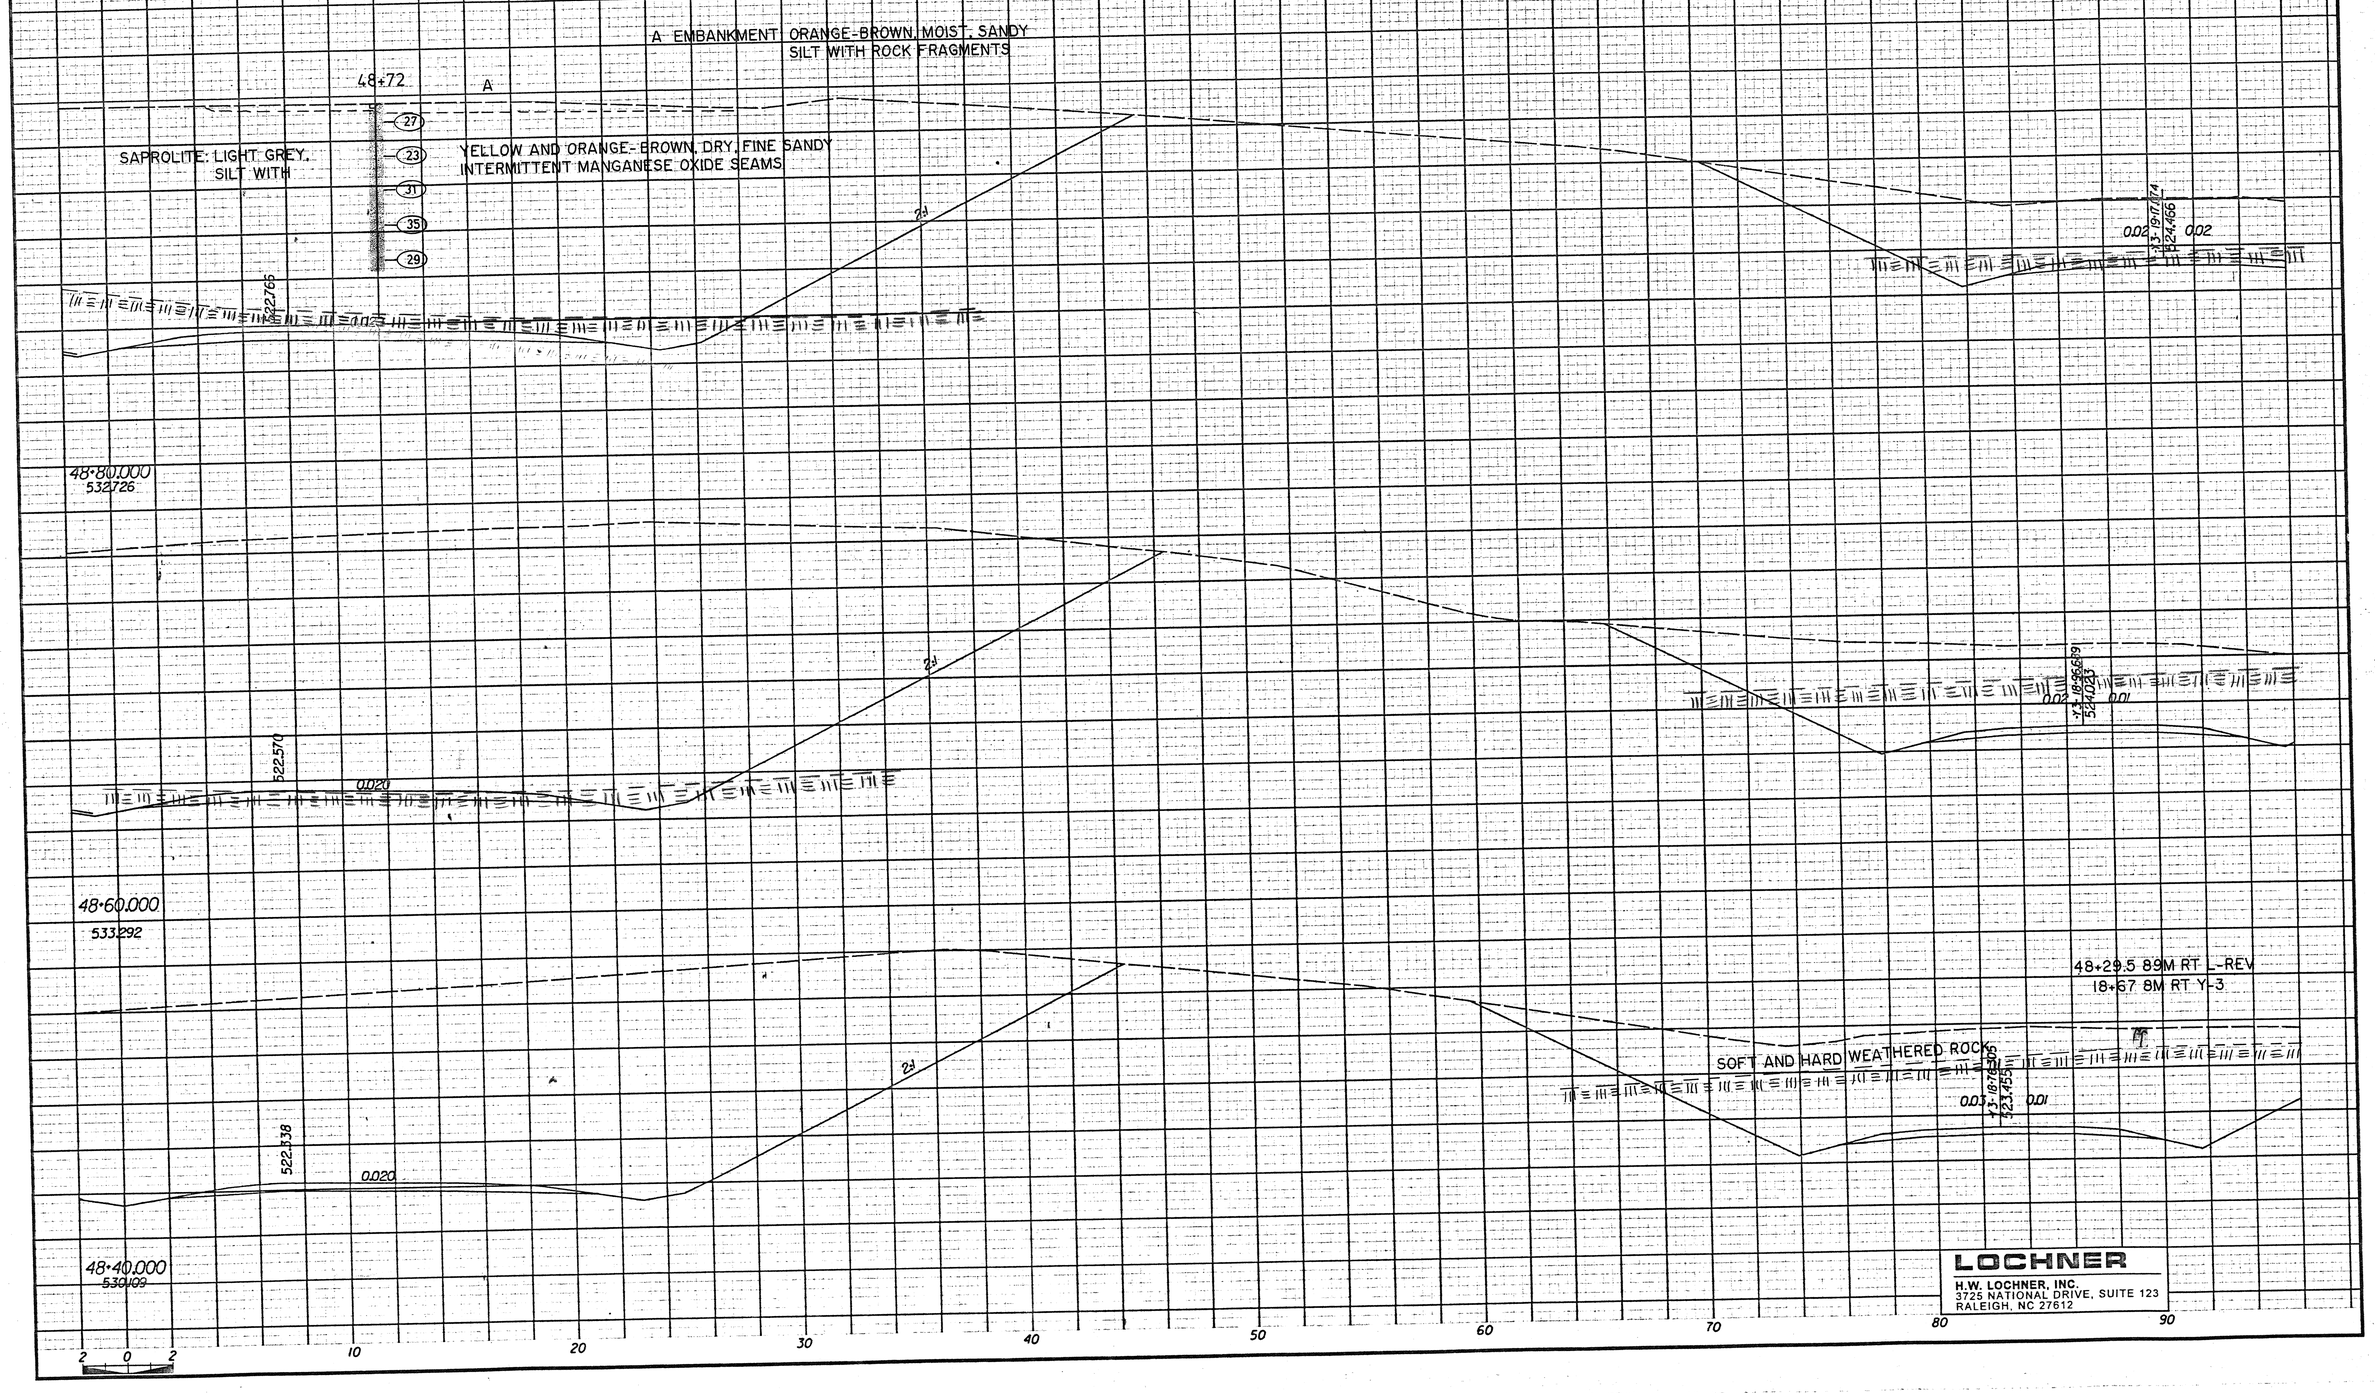

LOCHNER
H.W. LOCHNER, INC.
3725 NATIONAL DRIVE, SUITE 123
RALEIGH, NC 27612