PROJ. REFERENCE NO.	SHEET NO.
R-977A	TCP-4

PHASE 1

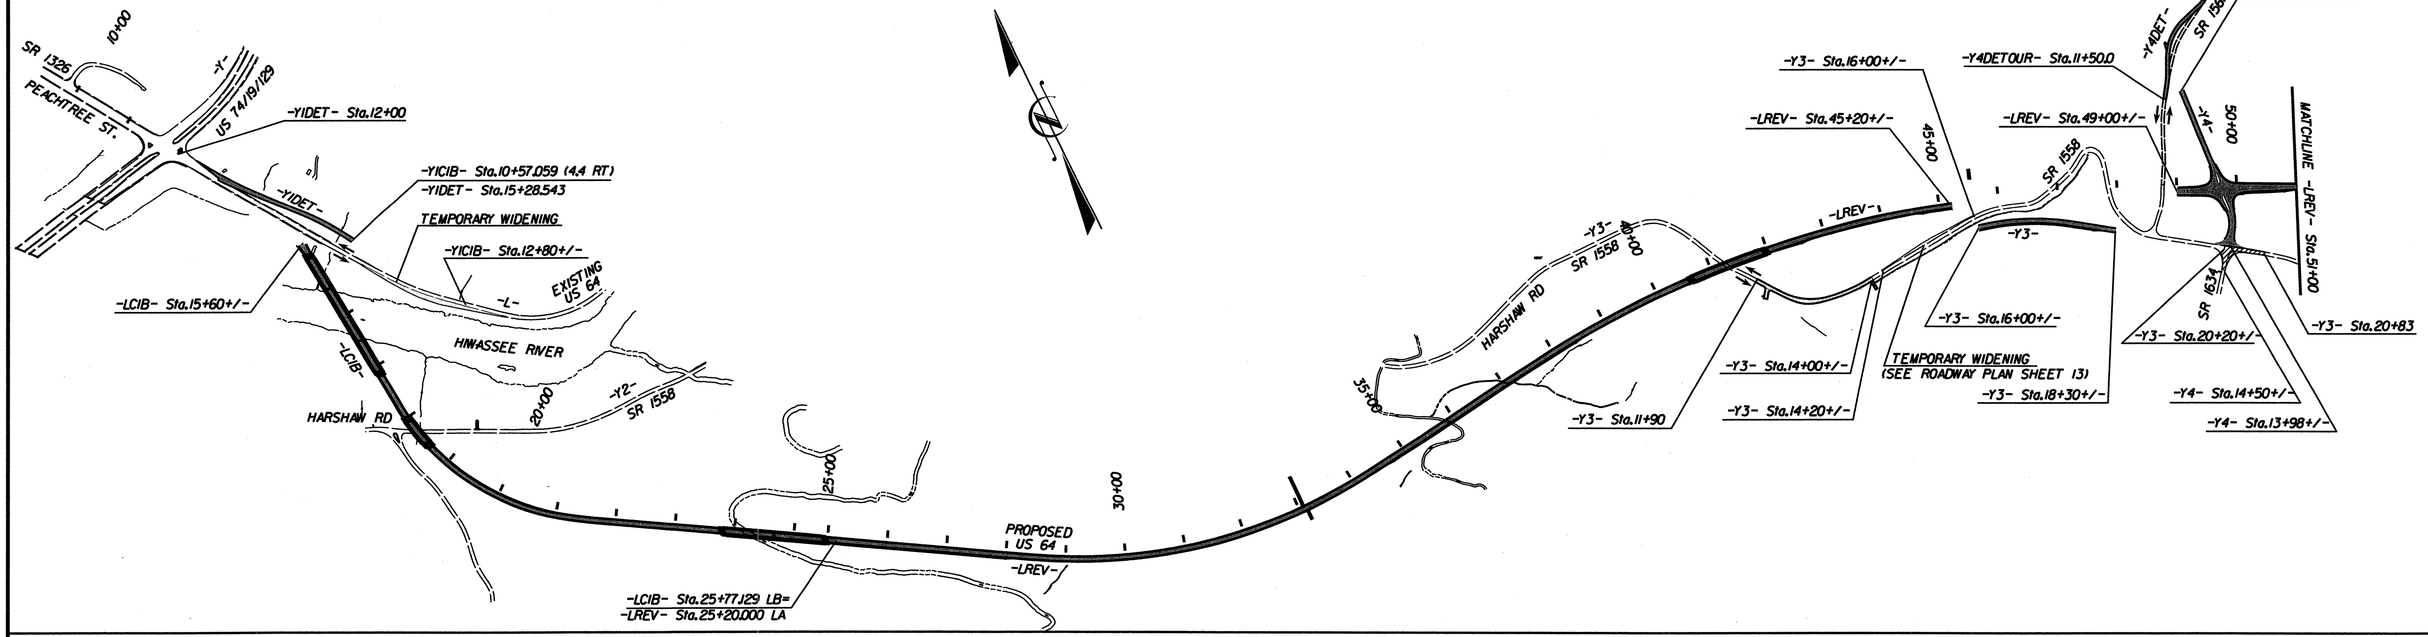

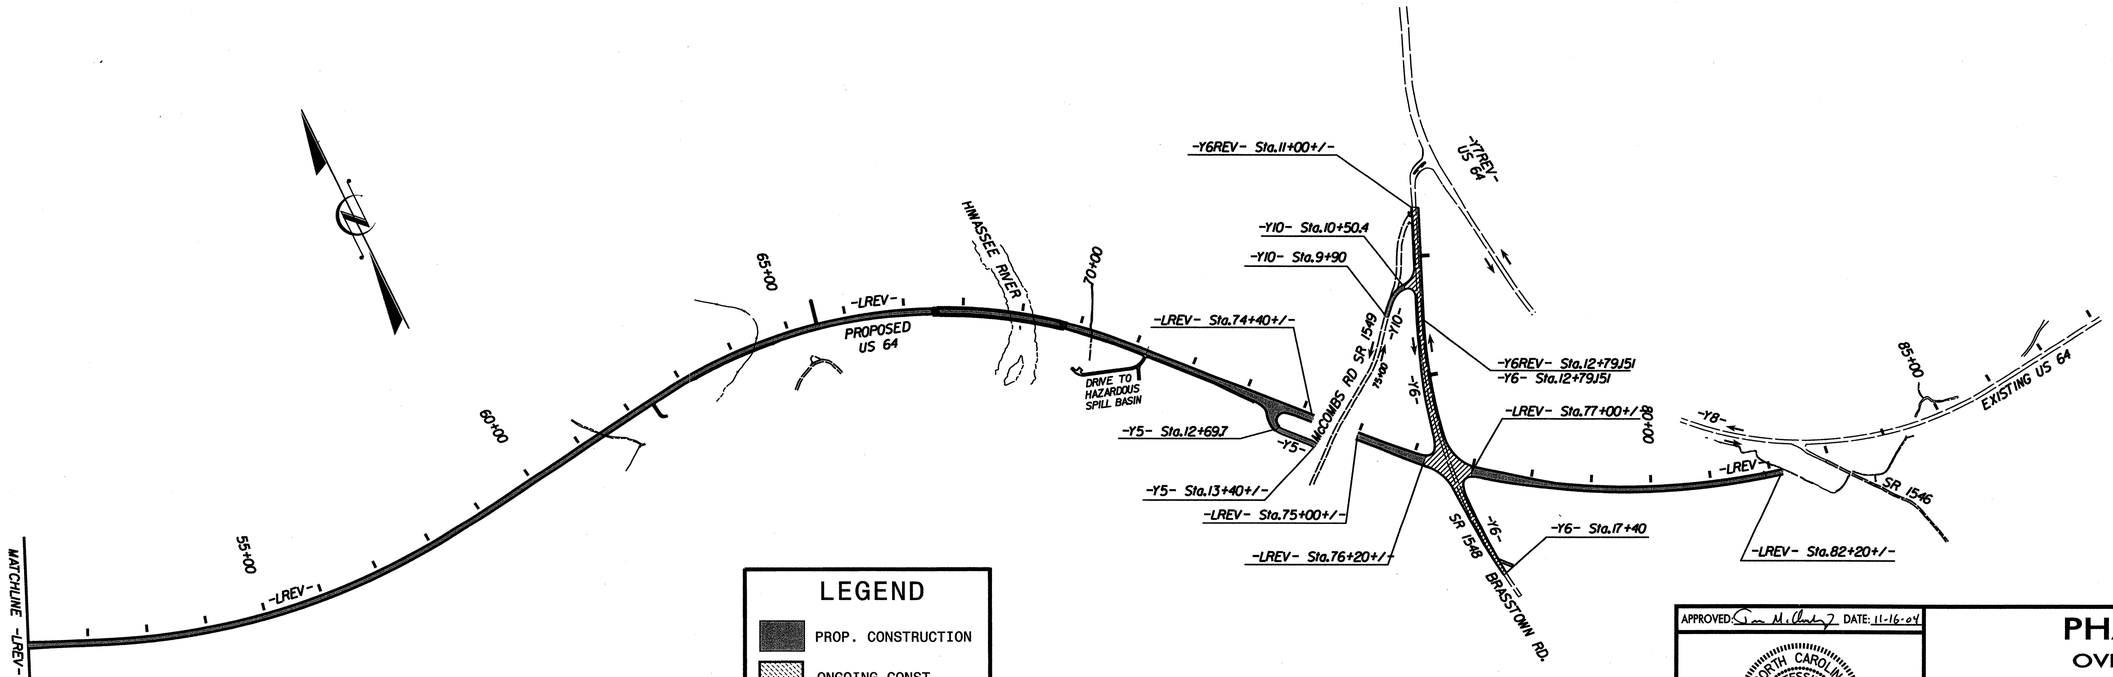

LEGEND

- PROP. CONSTRUCTION
- ONGOING CONST.
- PROP. WEDGE/WIDEN
- PROP. RESURF./WIDEN

LOCHNER
H. W. LOCHNER, INC.
2840 PLAZA PLACE, SUITE 202
RALEIGH, NC 27612

APPROVED: DATE: 11-16-04

SEAL
NORTH CAROLINA PROFESSIONAL SEAL 21118 ENGINEER THOMAS A. McCLOSKEY

PHASE 1
OVERVIEW

SCALE:	1:5000
DATE:	08/30/2004
DWG. BY:	TAM
DESIGN BY:	TAM
REVIEWED BY:	SCB

DIVISION OF HIGHWAYS TRAFFIC ENGINEERING BRANCH

REVISIONS

CADD FILE

...\tcp\R977_TMS_TCP_04.dgn 10/11/2004 12:42:07 PM