PROJECT REFERENCE NO.	SHEET NO.
R-977A	U0-16

UTILITIES BY OTHERS

METRIC

0 SCALE

NOTE:
ALL PROPOSED UTILITY WORK SHOWN ON THIS SHEET WILL BE DONE BY OTHERS

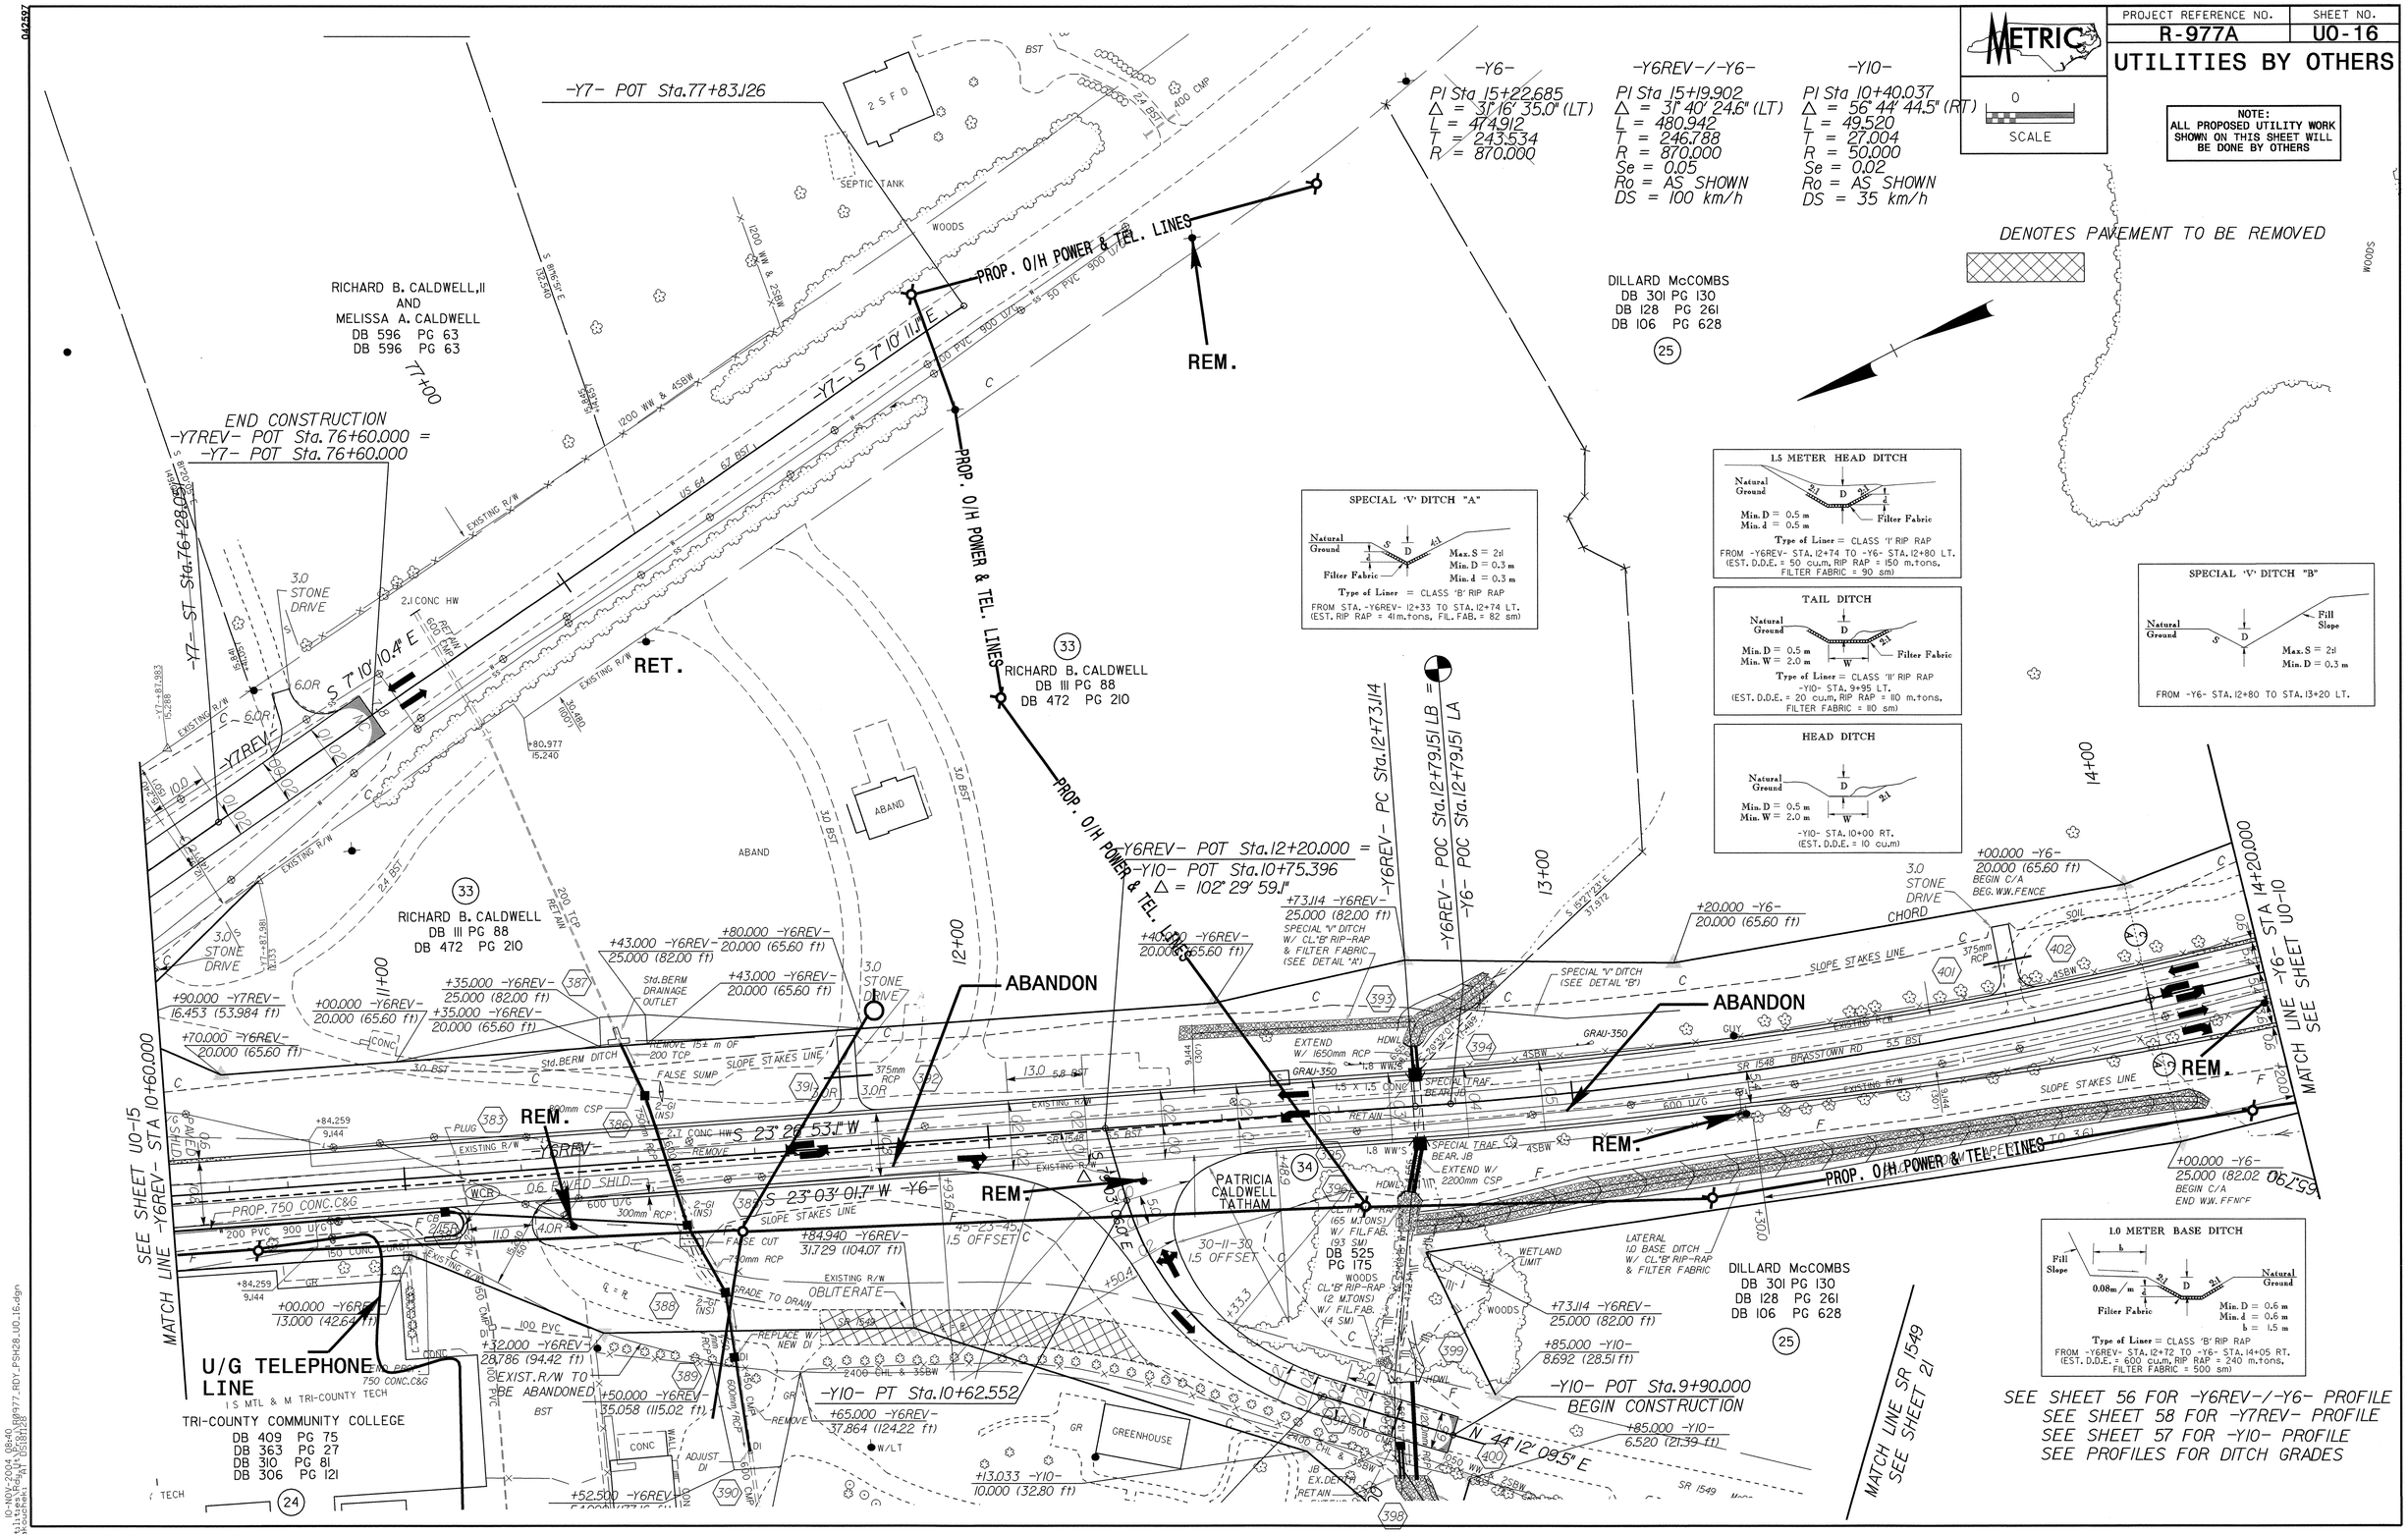

SEE SHEET 56 FOR -Y6REV-/-Y6- PROFILE
SEE SHEET 58 FOR -Y7REV- PROFILE
SEE SHEET 57 FOR -Y10- PROFILE
SEE PROFILES FOR DITCH GRADES