PROJECT REFERENCE NO.	SHEET NO.
R-977A	U0-11

UTILITIES BY OTHERS

METRIC

0 10
SCALE

NOTE:
ALL PROPOSED UTILITY WORK SHOWN ON THIS SHEET WILL BE DONE BY OTHERS

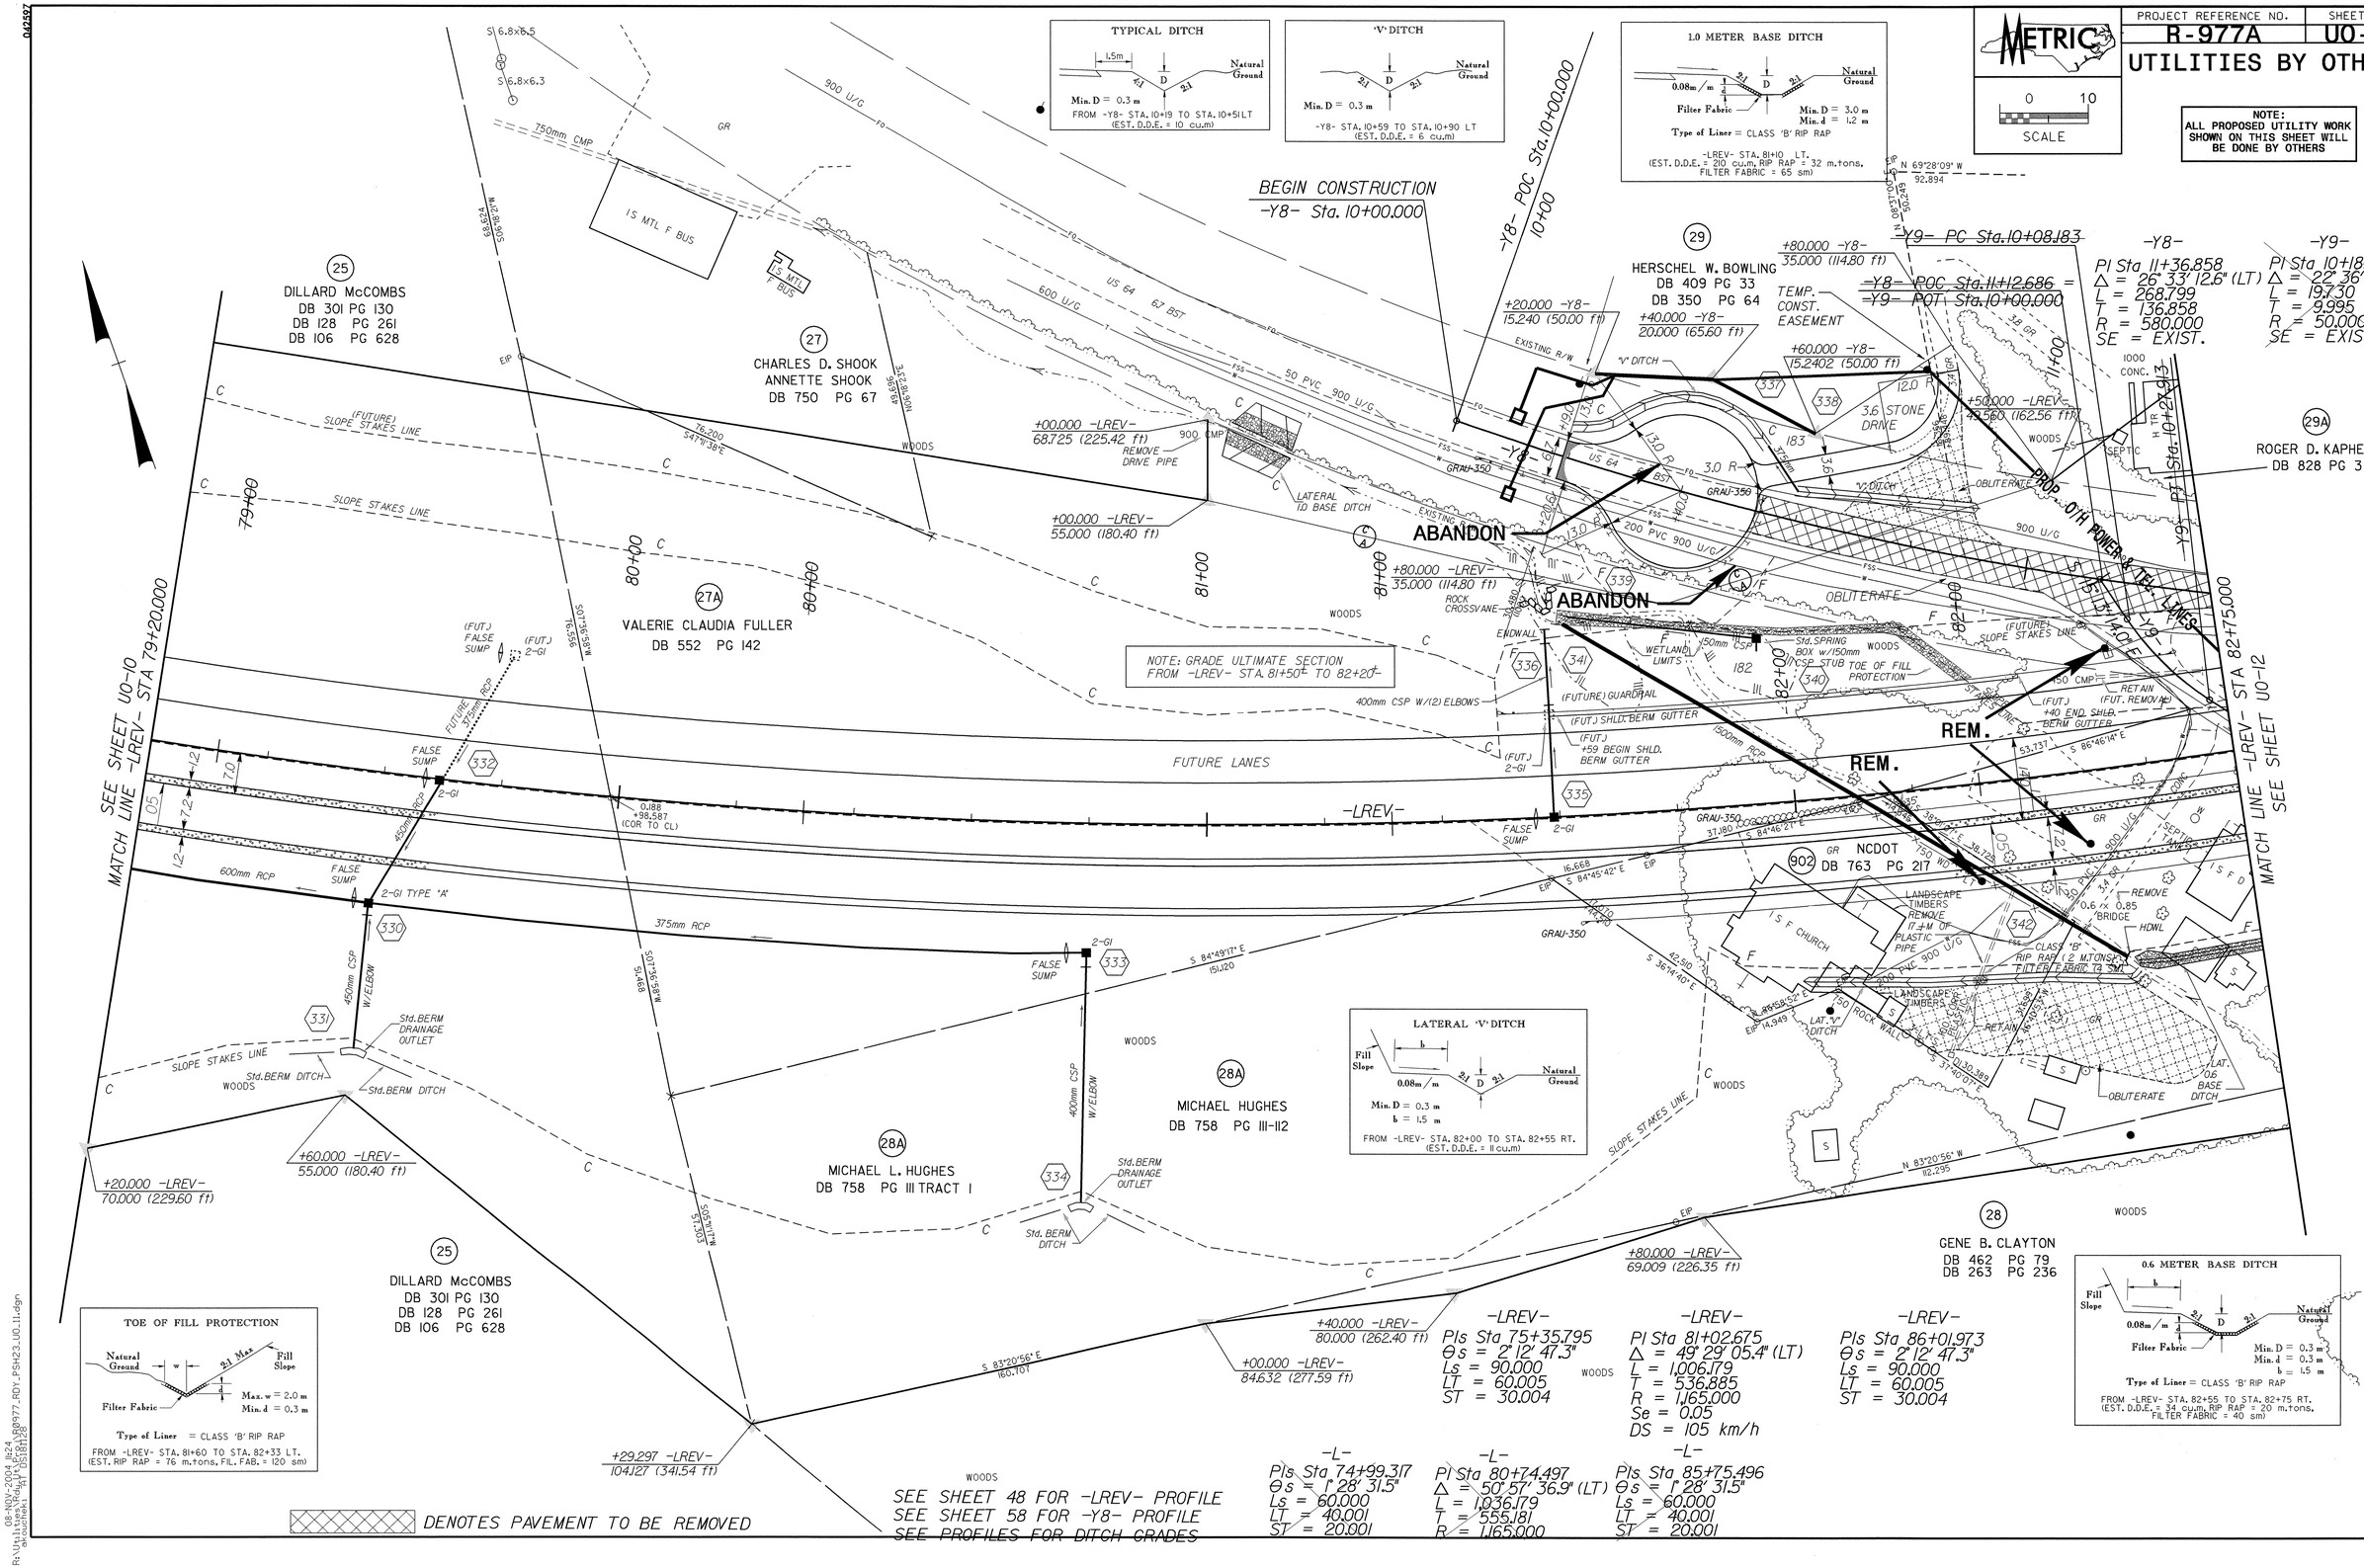

08-NOV-2004 14:24
R:\Utilities\Roadway\R977A\U0977A_RDY_PSHT3_U0_11.dgn
anschmidt