PROJECT REFERENCE NO.	SHEET NO.
R-977A	U0-3A

UTILITIES BY OTHERS

METRIC SCALE 0 10

NOTE:
ALL PROPOSED UTILITY WORK SHOWN ON THIS SHEET WILL BE DONE BY OTHERS

RIGHT OF WAY PLAN SHEET NUMBERS 5A AND 6

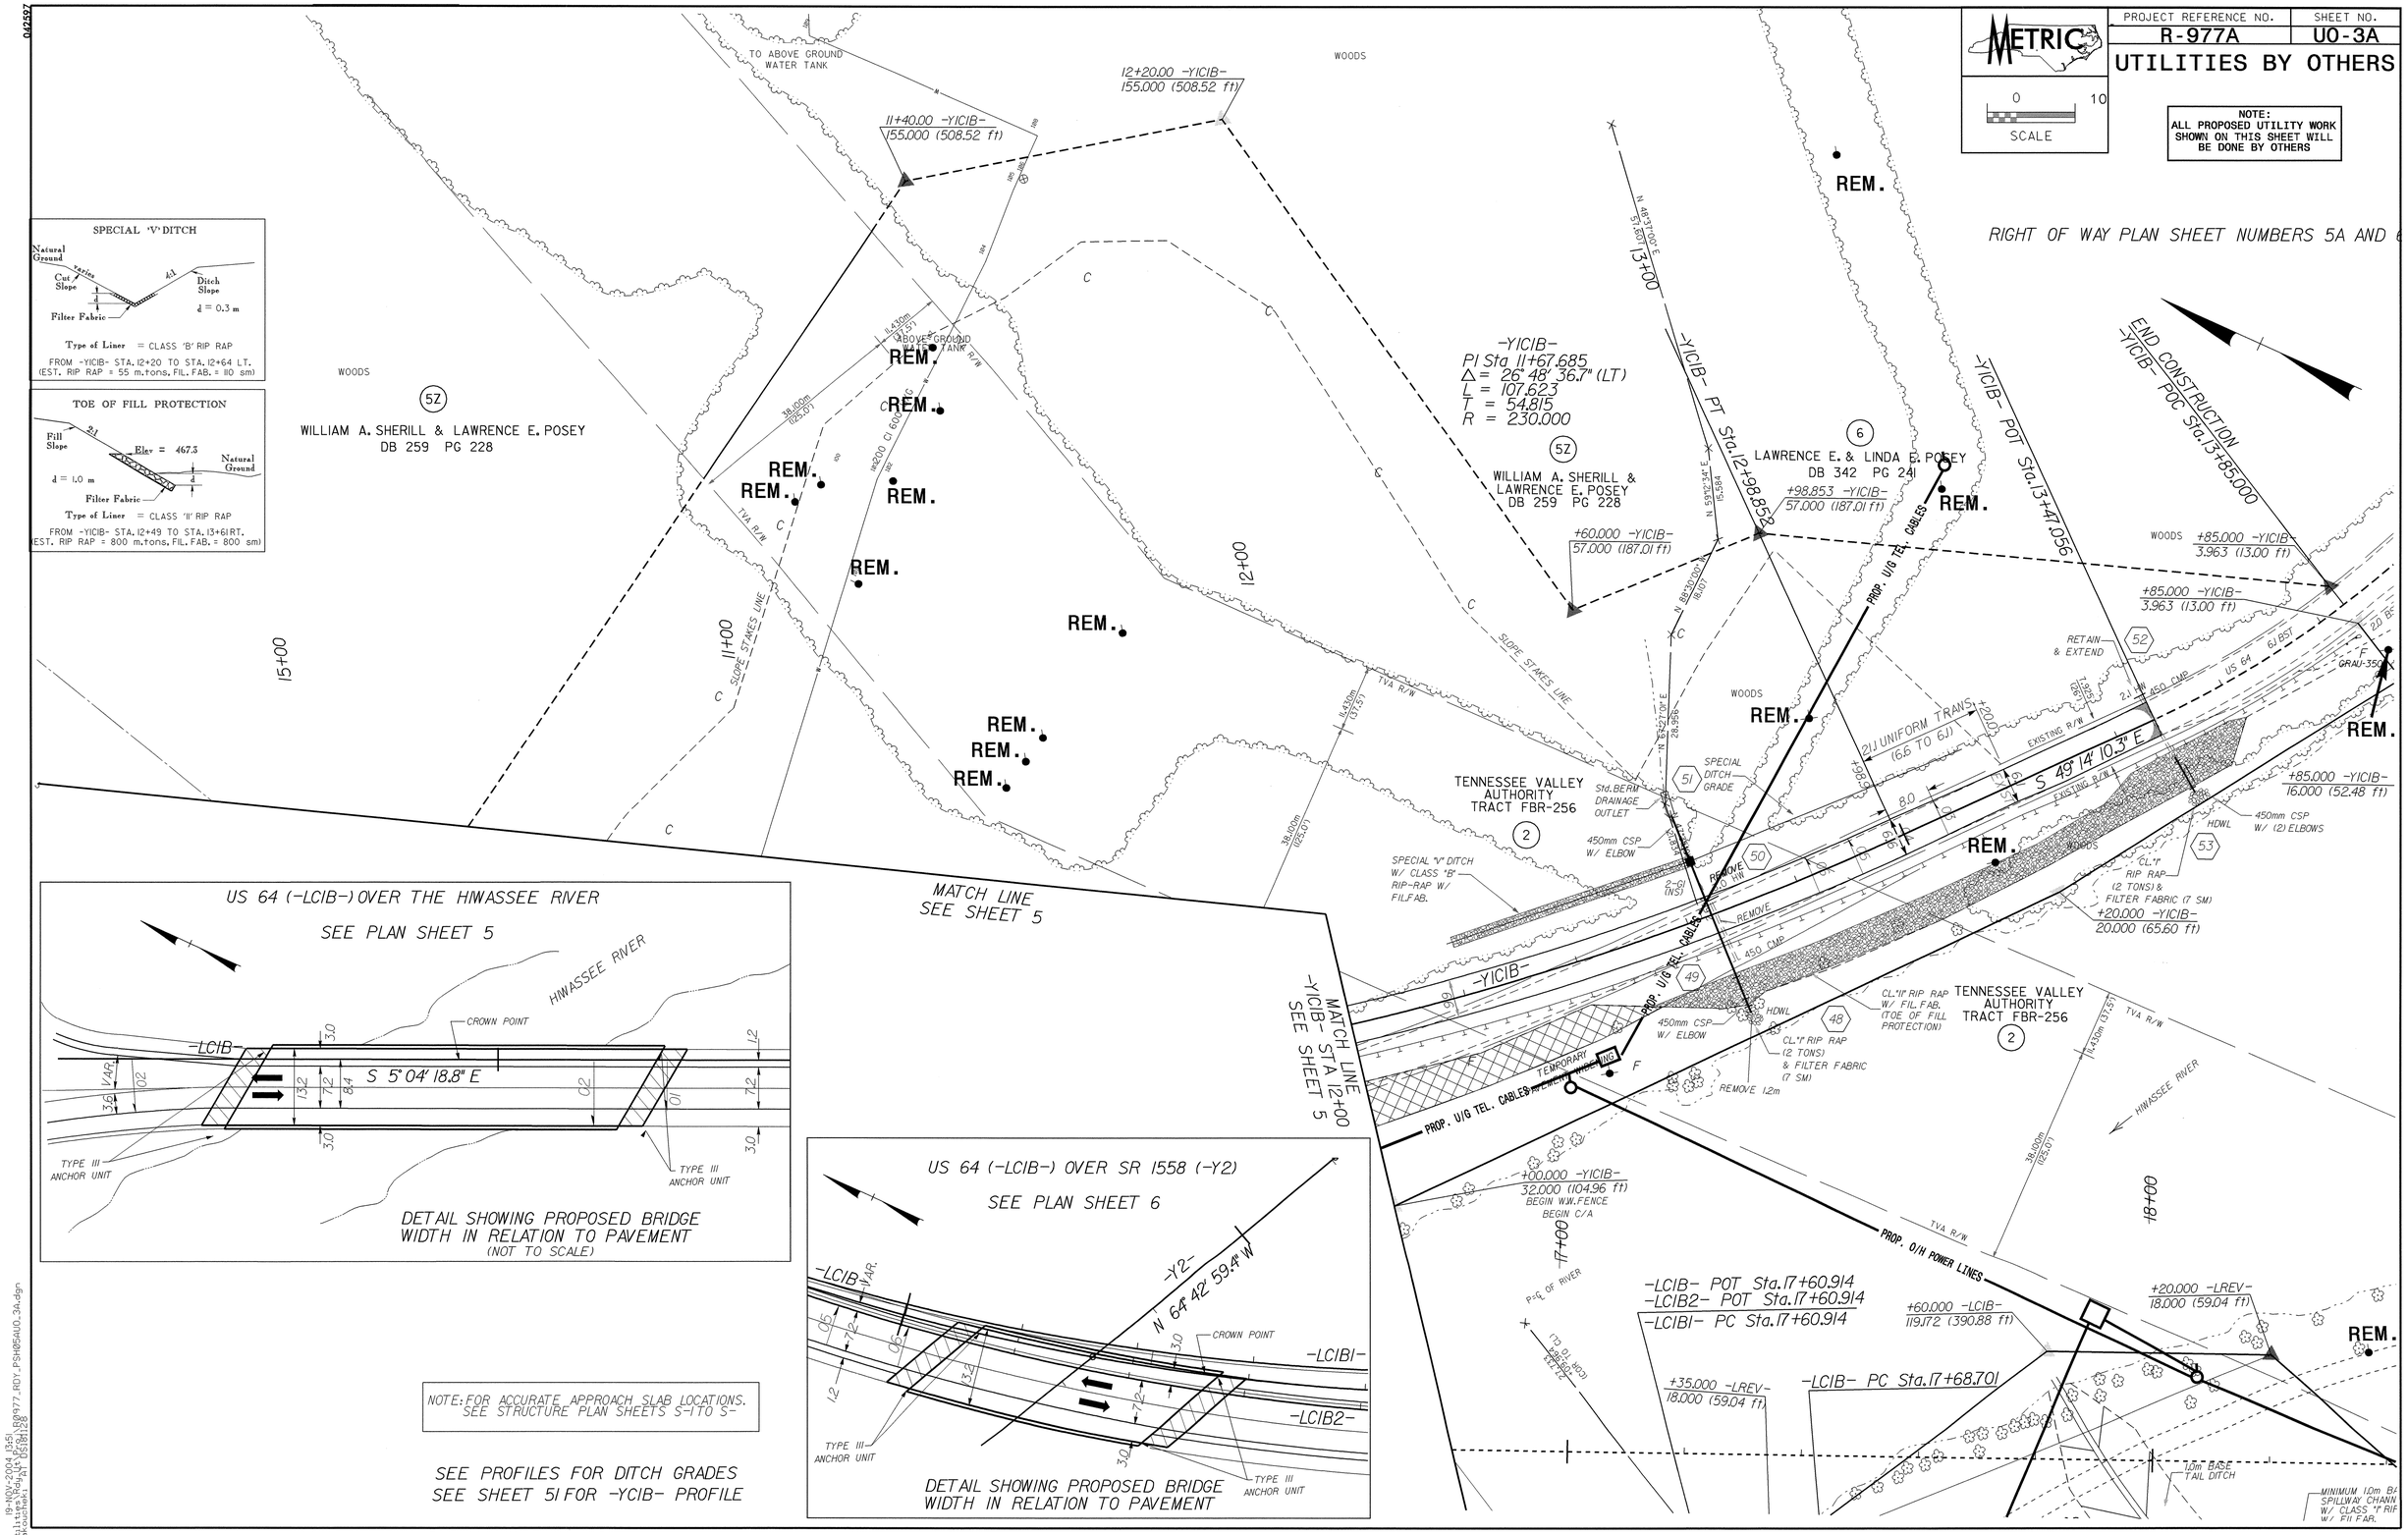

19-NOV-2004 13:51
R:\Utilities\Proj\R-0977A\R0977_ROY_PSH05AU0_3A.dgn
ecastwell TBI DESIGN128