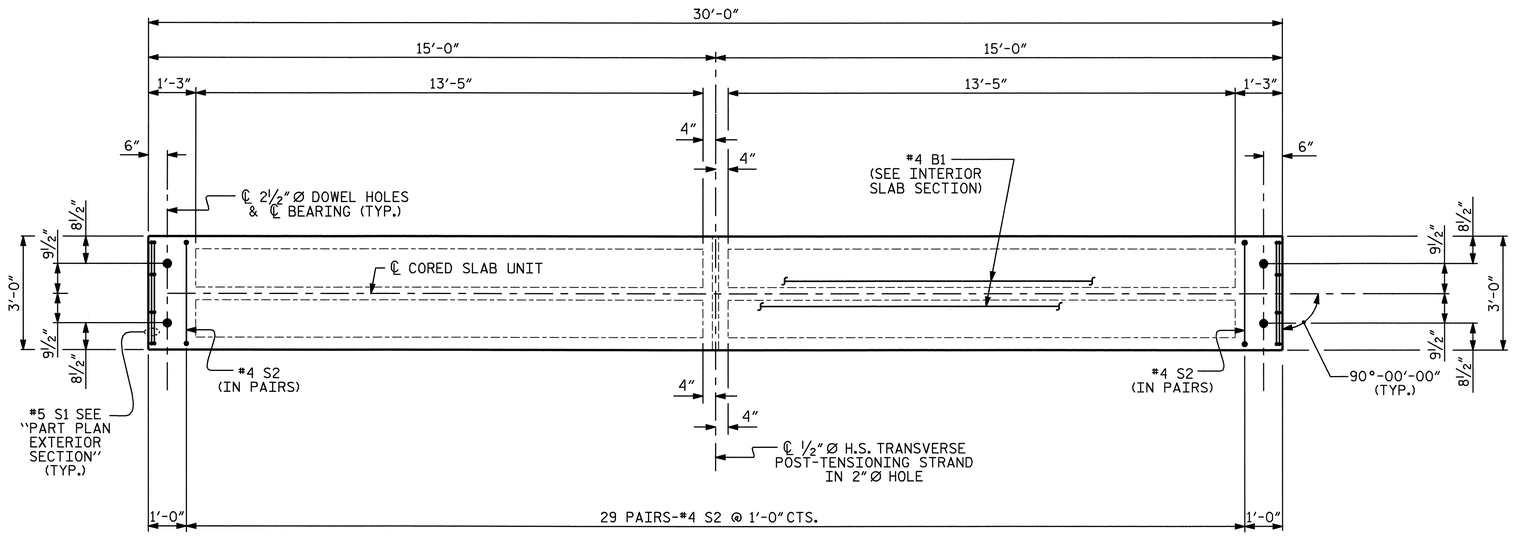

PLAN OF INTERIOR SLAB

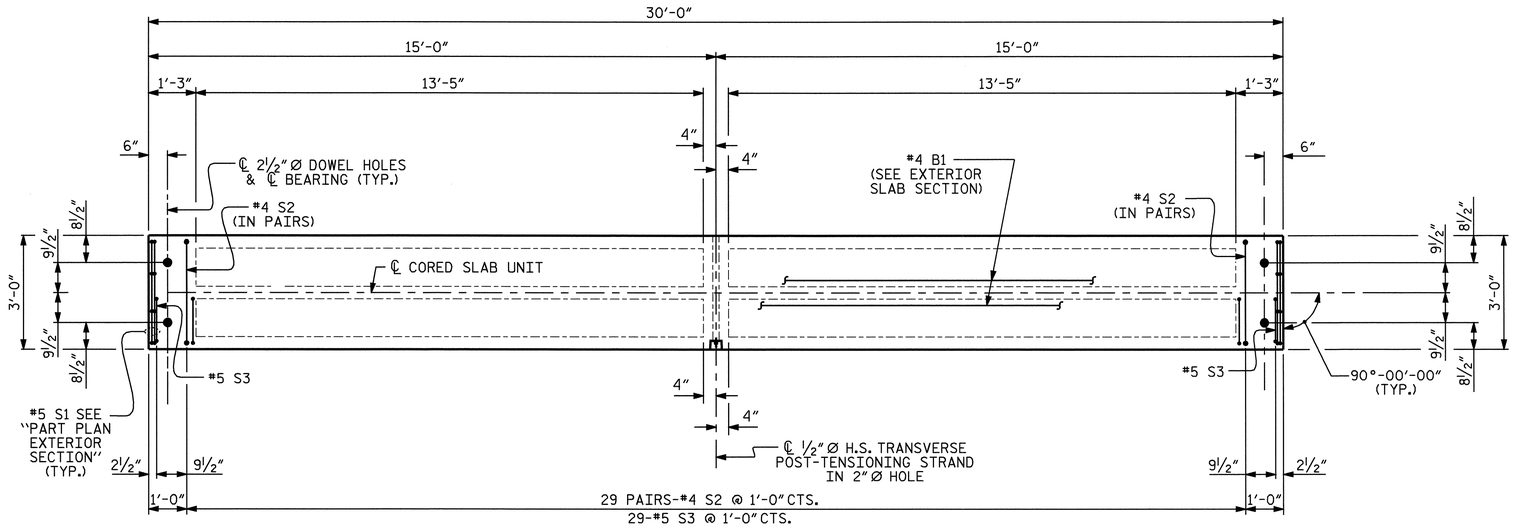

PLAN OF EXTERIOR SLAB

DRAWN BY : A.S. CALLAWAY DATE : 5/14/04
CHECKED BY : L.E. SUTTON DATE : 10/8/04

13-DEC-2004 09:20
W:\SquadL\v8_b4248\scallaway\B4248_sd_CS_01.dgn
lsutton

PROJECT NO. B-4248
ROBESON COUNTY
STATION: 16+67.50-L-

SHEET 1 OF 3

STATE OF NORTH CAROLINA
DEPARTMENT OF TRANSPORTATION
RALEIGH

3'-0" x 1'-9" PRESTRESSED CONCRETE CORED SLAB UNIT DETAILS

SPAN A

NORTH CAROLINA PROFESSIONAL SEAL 21638 ENGINEER LAURA E SUTTON
01/05/05

REVISIONS						SHEET NO.
NO.	BY:	DATE:	NO.	BY:	DATE:	S-8
1			3			TOTAL SHEETS
2			4			25