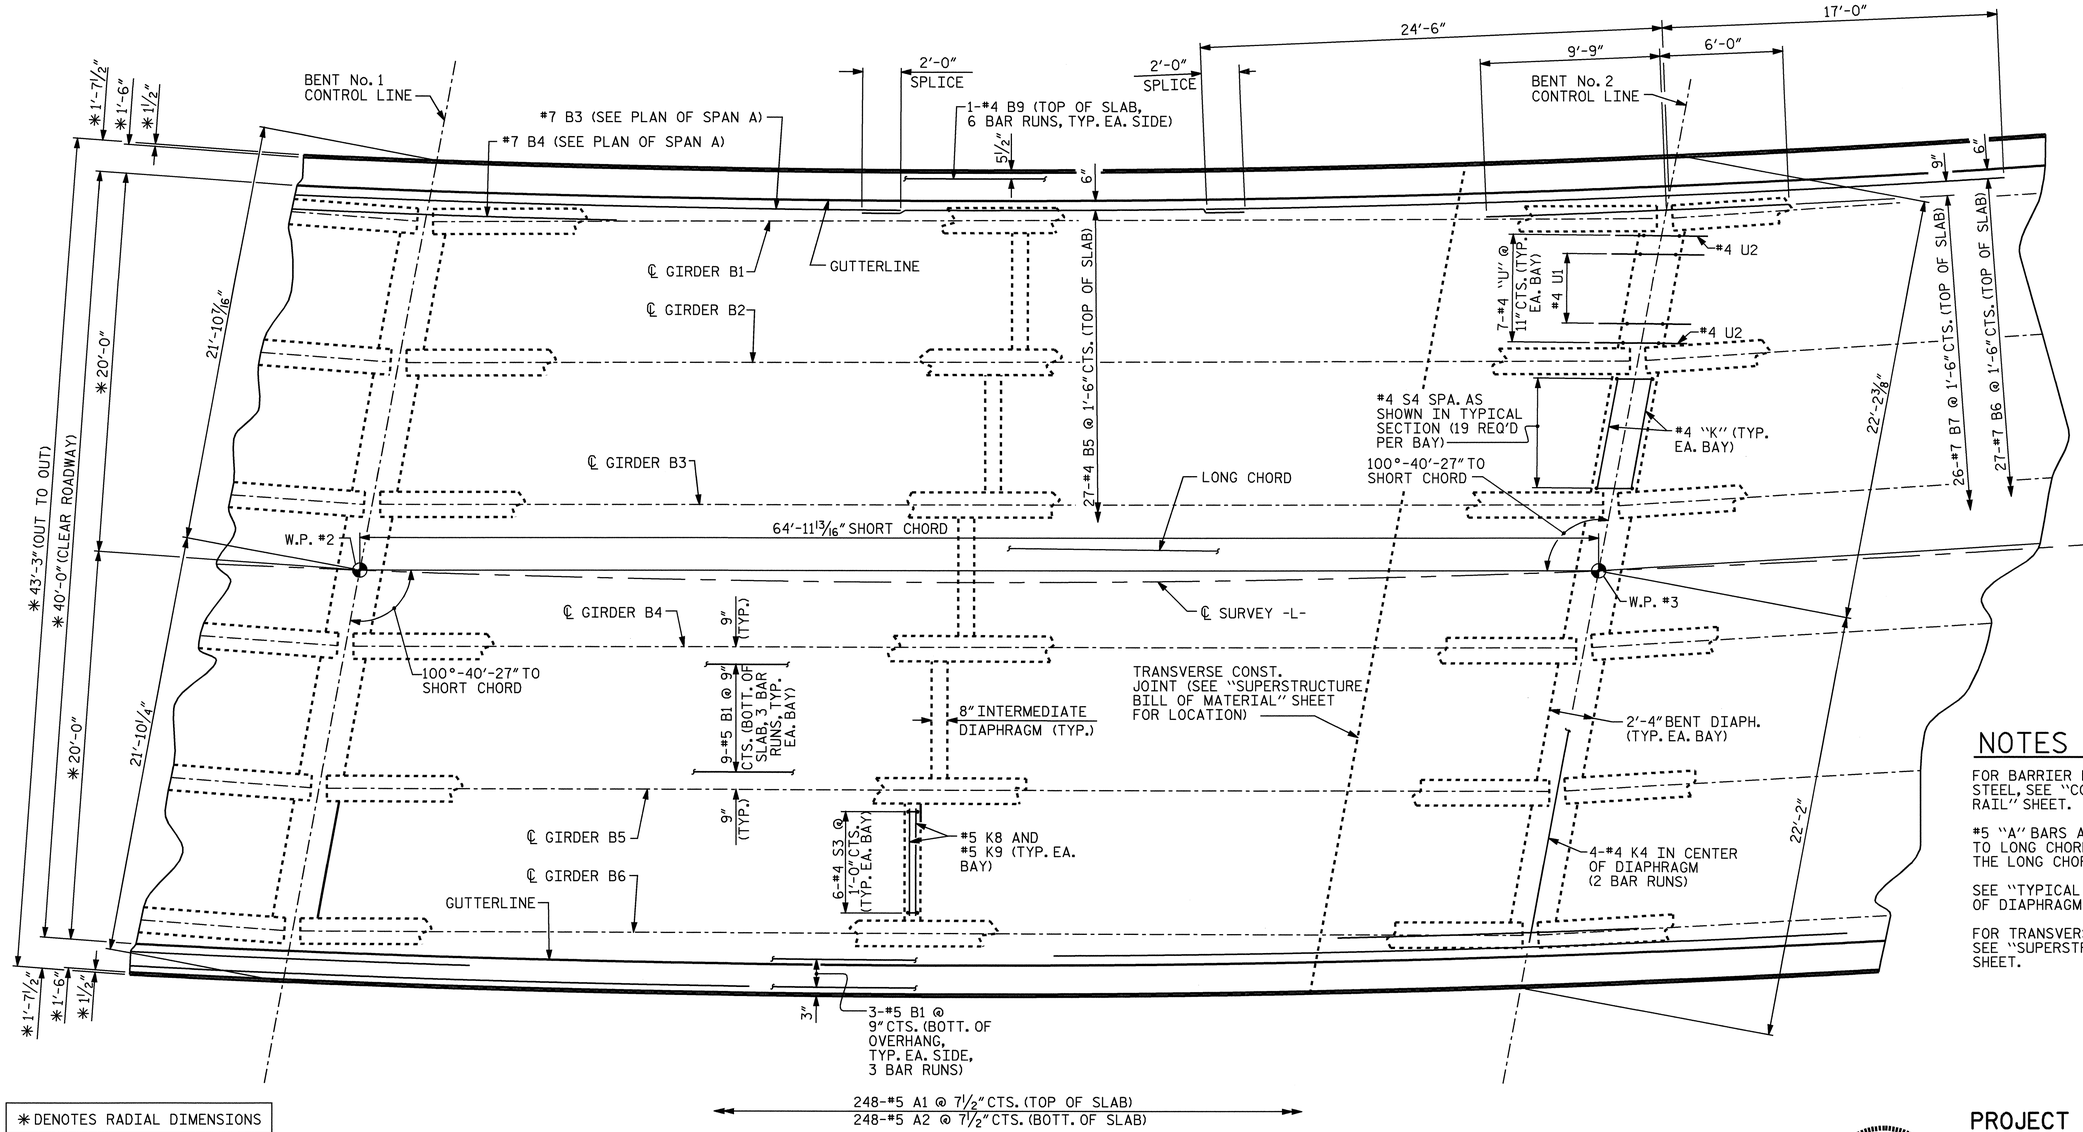

* DENOTES RADIAL DIMENSIONS

PLAN OF SPAN B

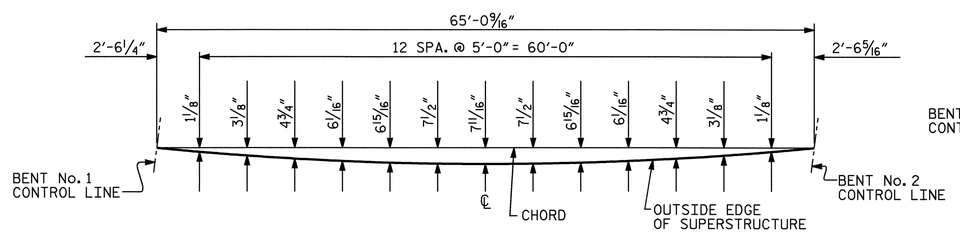

ARC OFFSETS - LEFT SIDE

ALONG OUTSIDE EDGE OF SUPERSTRUCTURE

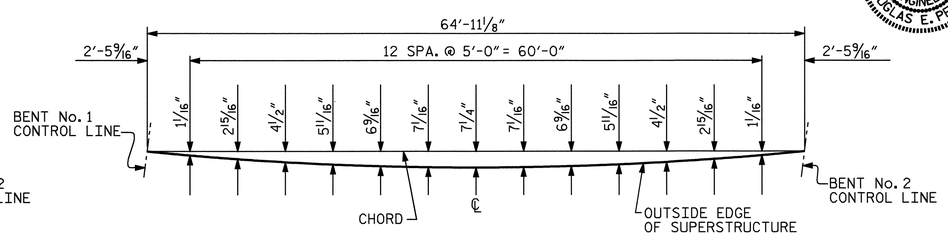

ARC OFFSETS - RIGHT SIDE

ALONG OUTSIDE EDGE OF SUPERSTRUCTURE

NOTES :

FOR BARRIER RAIL REINFORCING STEEL, SEE "CONCRETE BARRIER RAIL" SHEET.

#5 "A" BARS ARE PLACED PERPENDICULAR TO LONG CHORD AND MEASURED ALONG THE LONG CHORD.

SEE "TYPICAL SECTION" SHEETS FOR DETAILS OF DIAPHRAGMS.

FOR TRANSVERSE CONSTRUCTION JOINT, SEE "SUPERSTRUCTURE BILL OF MATERIAL" SHEET.

NORTH CAROLINA PROFESSIONAL SEAL 11310 ENGINEER DOUGLAS E. PETREY 11/26/04

PROJECT NO. B-3694

ROCKINGHAM COUNTY

STATION: 17+27.50 -L-

STATE OF NORTH CAROLINA
DEPARTMENT OF TRANSPORTATION
RALEIGH

SUPERSTRUCTURE
PLAN OF SPAN B

REVISIONS						SHEET NO.
NO.	BY:	DATE:	NO.	BY:	DATE:	S-8
1			3			TOTAL SHEETS
2			4			36

DRAWN BY : A.R.CHESSON DATE : 6-04
CHECKED BY : B.N.GRADY DATE : 7-04

26-JAN-2005 12:00
W:\squadw\b3694\achesson\microstation\B3694_sd_ps_01.dgn
achesson