WBS Elements: 5C.092027, 5CR.10921.5, 5CR.20921.5, 5CR.309203.5, 5CR.309208.5, 5CR.309220.5

| PROJ. REFERENCE NO. | SHEET NO. |
|---|---|
| See to the Left | TCP-4 |

## ADVANCED WORK ZONE WARNING SIGNING FOR FREEWAYS (4 LANES OR GREATER)

### DETAIL A




## ROADWAYS INTERSECTING ALONG FREEWAY WORK ZONE (Y-LINES)

### DETAIL B

EXIT RAMPS

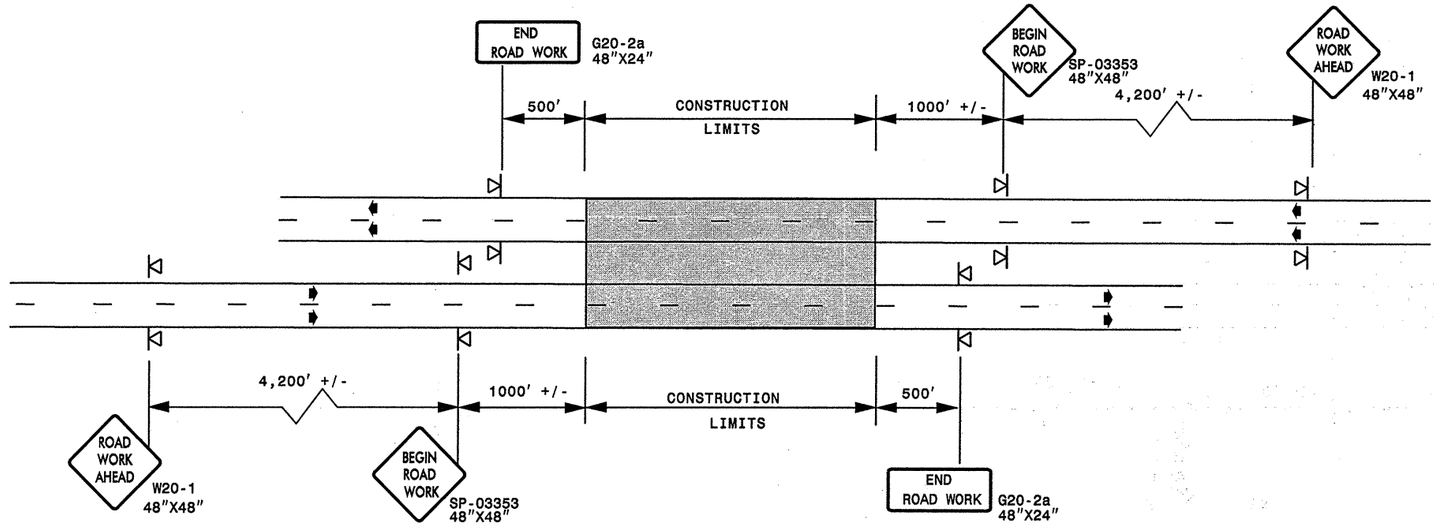


NOTE:
SIGN NOT REQUIRED IF ADVANCE WARNING SIGNS HAVE BEEN PLACED ALONG -Y- LINE THAT RAMP INTERSECTS. IF CONSTRUCTION LIMITS ARE AT END OF RAMP, PLACE SIGN AT END OF RAMP.

### DETAIL C

ENTRANCE RAMPS

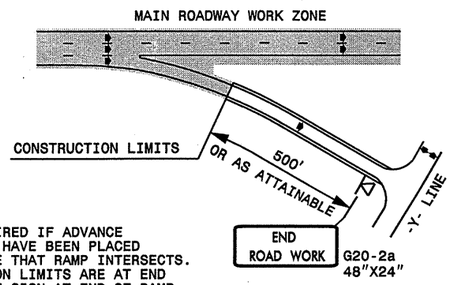


### DETAIL D

-Y- LINES




DUAL MOUNT SIGNS ON DIVIDED HIGHWAYS AND INCREASE SIGN SPACING TO 1000'+/-.
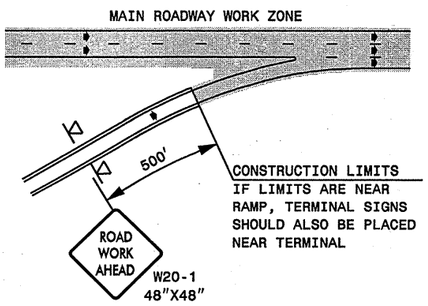
## GENERAL NOTES

- USE FLUORESCENT ORANGE SHEETING (TYPE VII OR HIGHER) ON ALL ADVANCED WORK ZONE SIGNS.
- DO NOT INSTALL ADVANCE WARNING SIGNS MORE THAN 3 DAYS PRIOR TO BEGINNING OF WORK.
- ALL SIGN SPACING DIMENSIONS ARE APPROXIMATE, FIELD ADJUST AS NECESSARY OR AS DIRECTED.
- USE PORTABLE WORK ZONE SIGNS ONLY WITH PORTABLE WORK ZONE SIGN STANDS SPECIFICALLY DESIGNED FOR ONE ANOTHER. PORTABLE WORK ZONE SIGNS MAY BE ROLL UP OR APPROVED COMPOSITE.
- PROVIDE PORTABLE WORK ZONE SIGN STANDS, PORTABLE SIGNS AND SIGN SHEETING WHICH ARE LISTED ON THE NORTH CAROLINA DEPARTMENT OF TRANSPORTATION'S APPROVED PRODUCT LIST OR ACCEPTED AS TRAFFIC QUALIFIED BY THE TRAFFIC CONTROL UNIT.
- ** TWO-WAY UNDIVIDED ADVANCE WARNING SIGN CONFIGURATION MAY BE USED ON MULTI-LANE FACILITIES WHERE CONDITIONS LIMIT THE USE OF DUAL MOUNTED SIGNS AS DETERMINED BY THE ENGINEER.

**LEGEND**

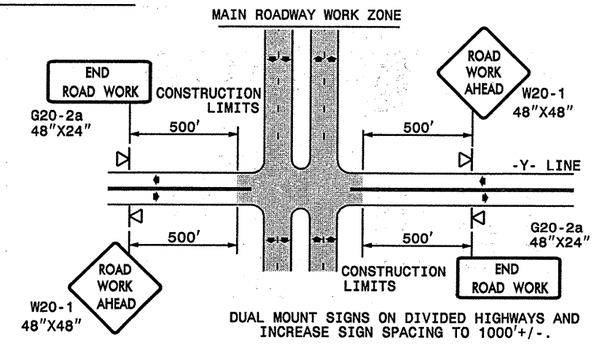- PORTABLE SIGN
- DIRECTION OF TRAFFIC FLOW

STATE OF NORTH CAROLINA
DEPT. OF TRANSPORTATION
DIVISION OF HIGHWAYS
RALEIGH, N.C.

DETAIL DRAWING
FOR FREEWAYS
WORK ZONE WARNING SIGNS
(SHORT-DURATION LANE CLOSURES)

SHEET 1 OF 1

APPROVED: _____ DATE: _____

SEAL

DETAIL DRAWING
FOR FREEWAYS
WORK ZONE WARNING SIGNS

| | |
|---|---|
| SCALE: | NONE |
| DATE: | |
| DWG. BY: | |
| DESIGN BY: | |
| REVIEWED BY: | |

| REVISIONS | |
|---|---|
| 7-98 | 10/01 |
| 10-98 | 03/04 |
| 01/01 | 11/04 |

CADD FILE

03-FEB-2005 17:59
\\ets-ccfs01\TCU\TCU\2Group_MM\Resurfacing\Div05\WakeSplit\wbs5c092027etcWake\5c092027etcfree4lanesGreatRev05.dgn
pseymore AT TETC206427