STATE PROJECT NO.	COUNTY	BRIDGE NO.	SHEET NO.	TOTAL SHEETS
8.1331801 B-4320	WAYNE- DUPLIN	24	5	12
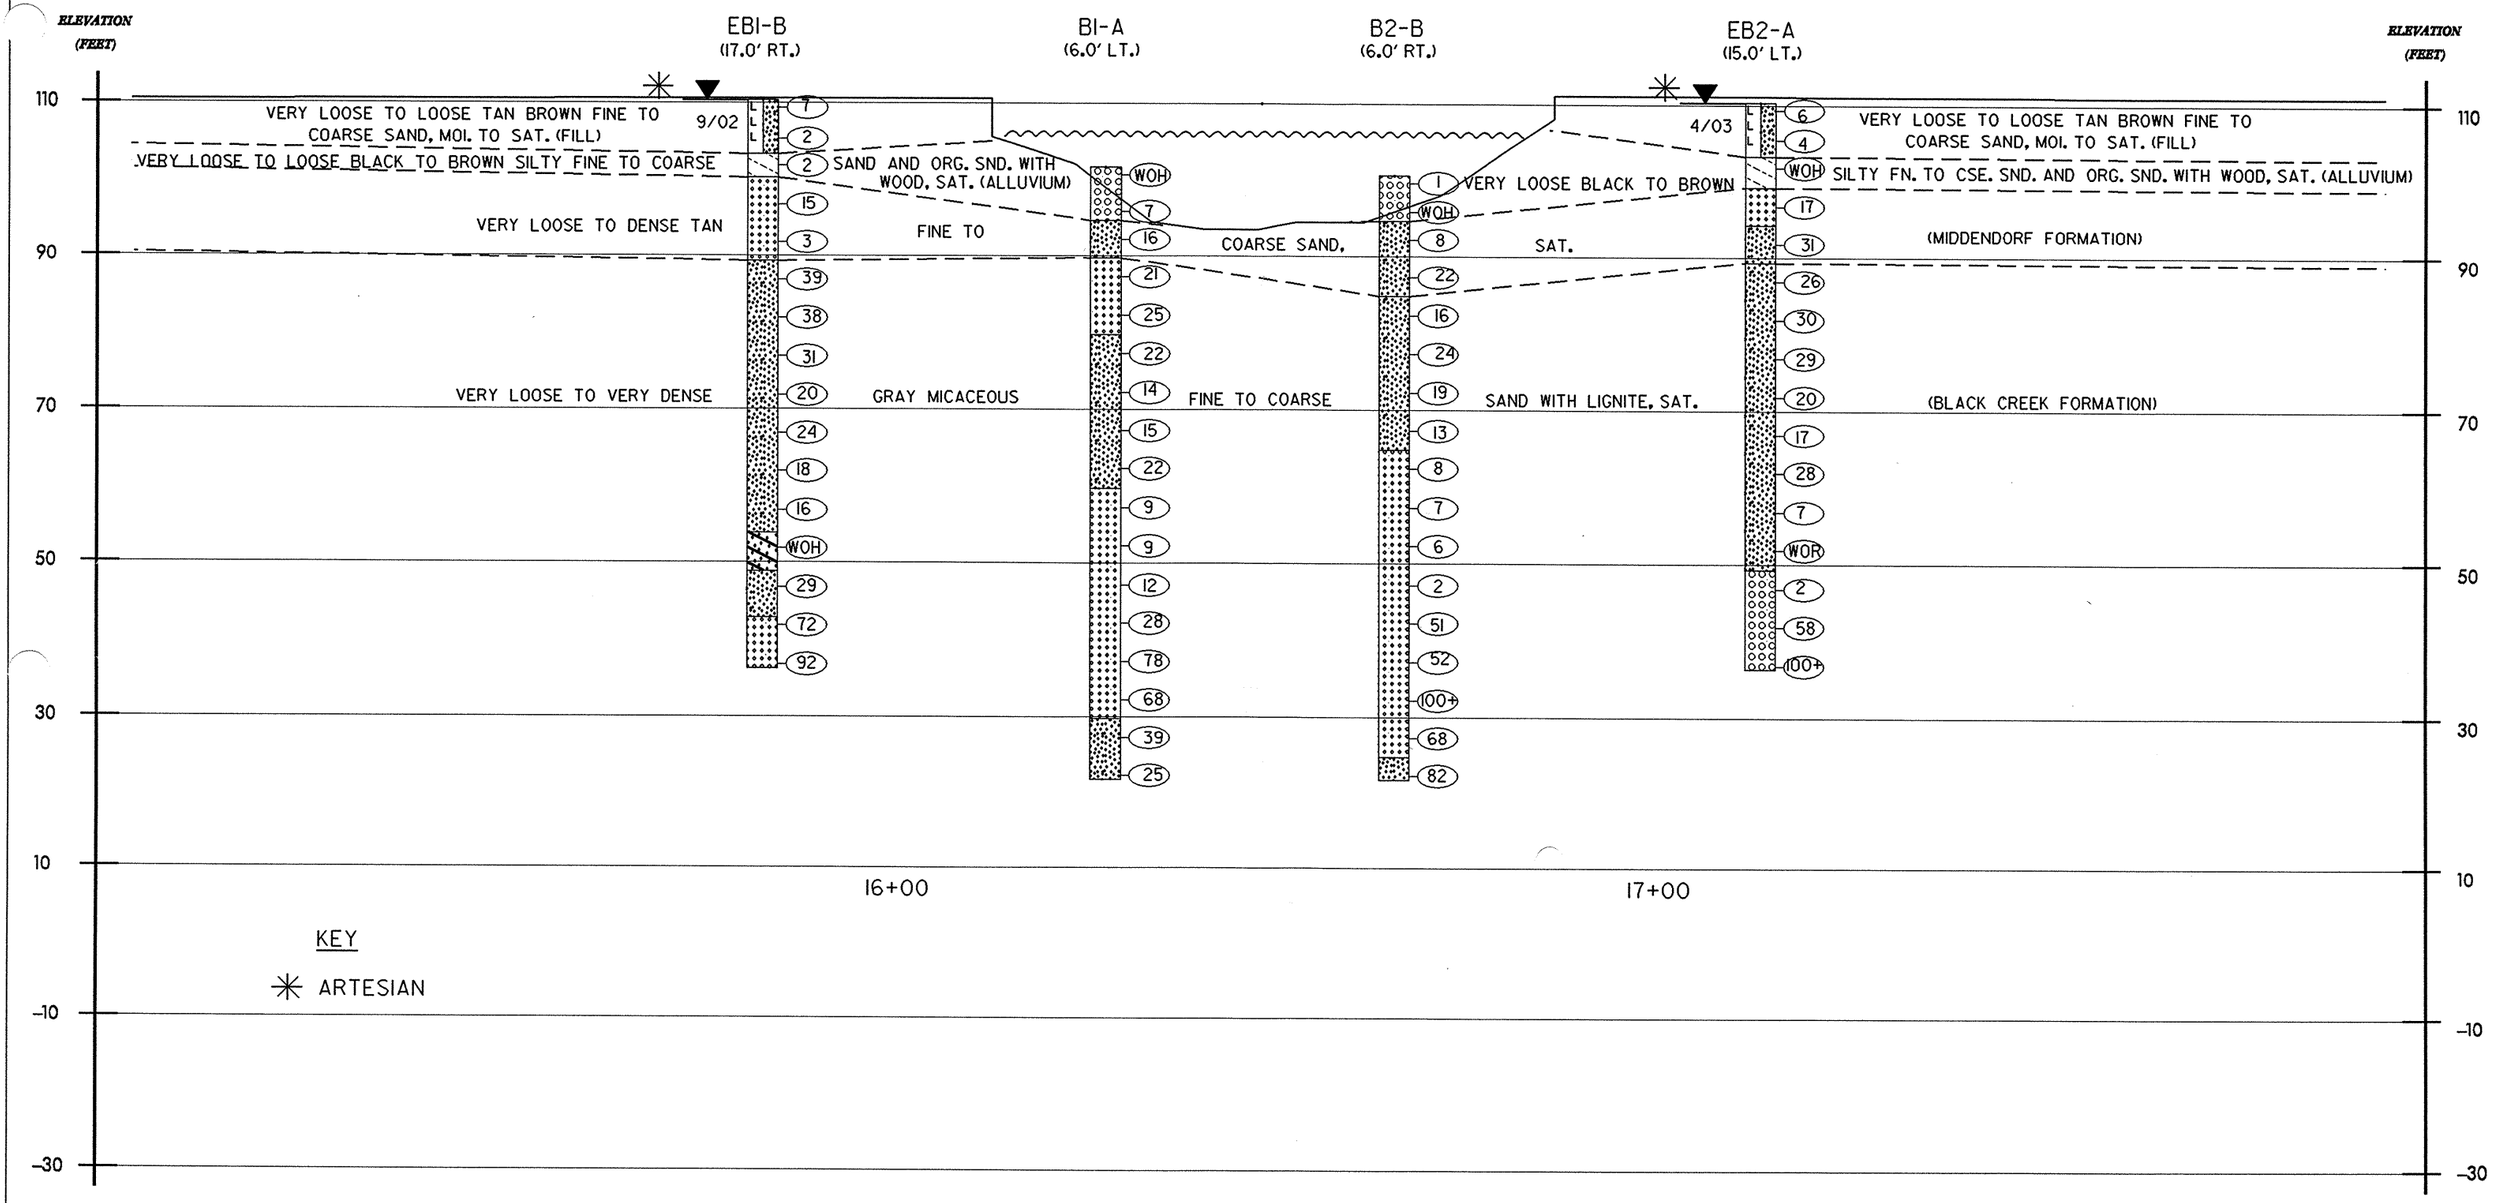
SOIL PROFILE ALONG NC 403 (-L-) OVER NORTHEAST CAPE FEAR RIVER