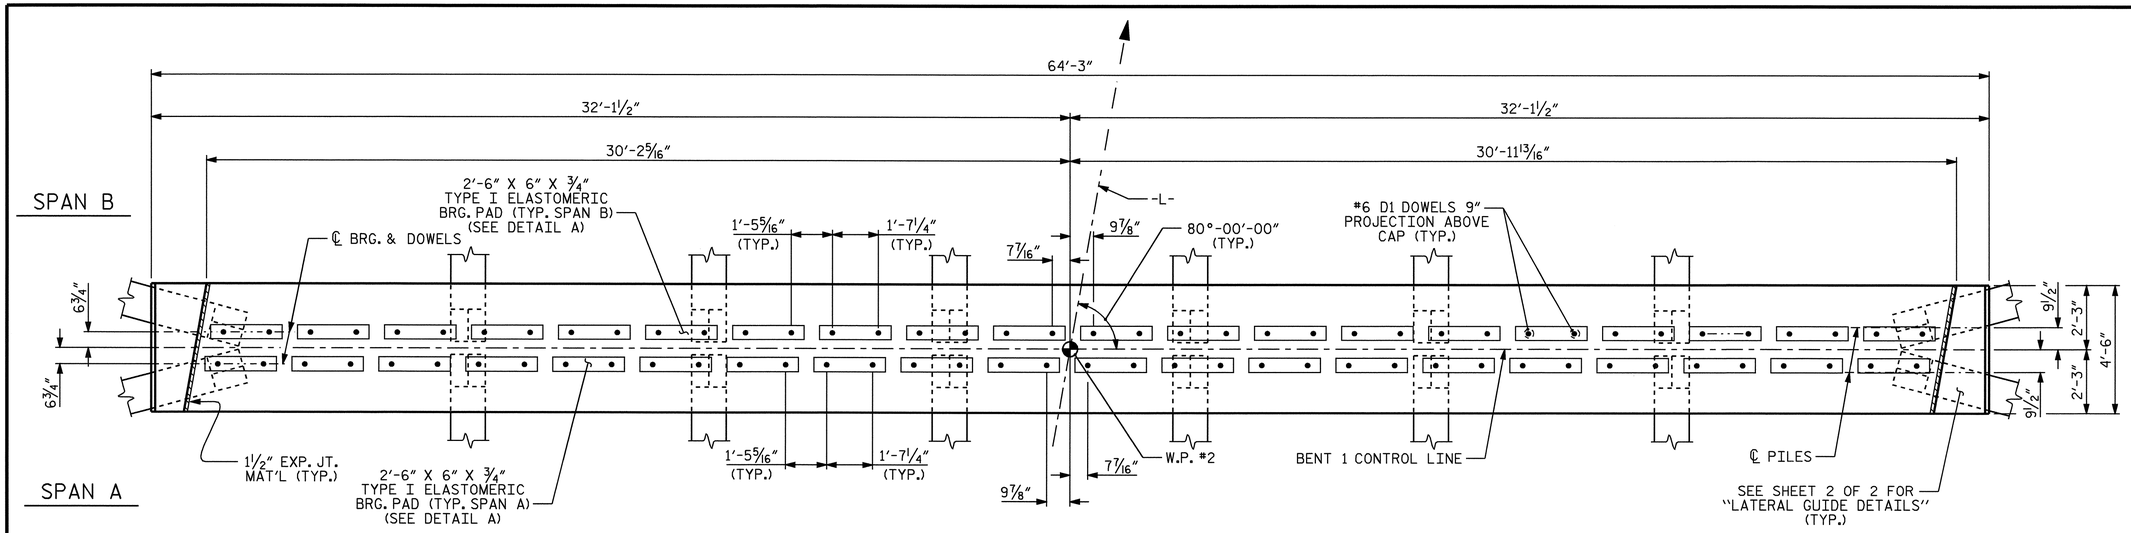

PLAN

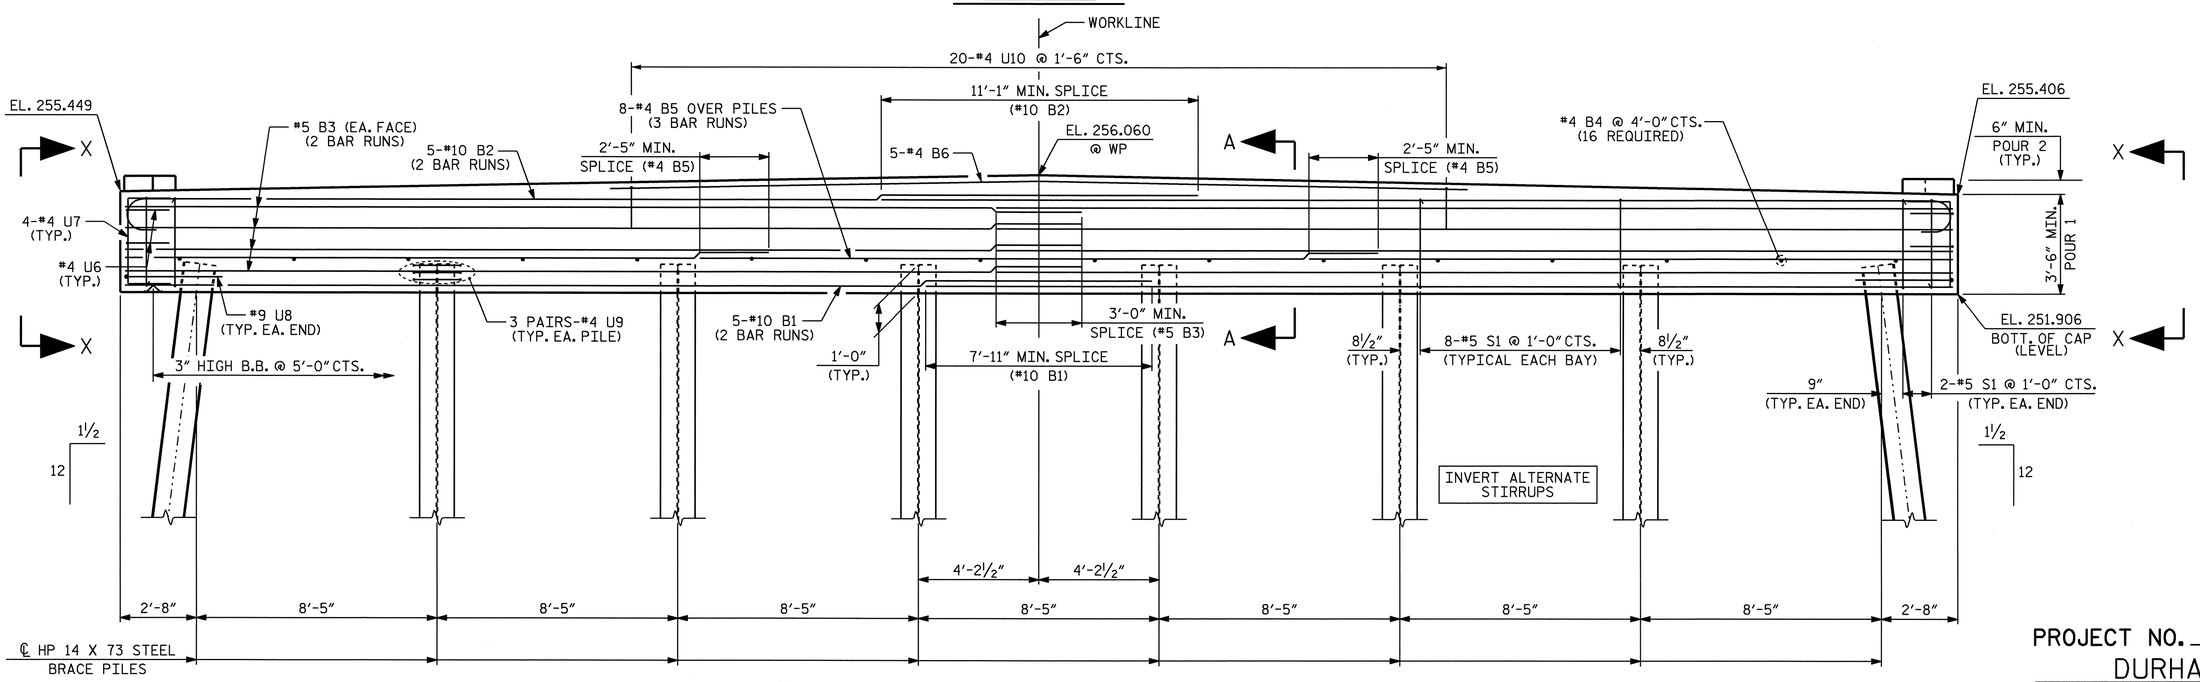

ELEVATION

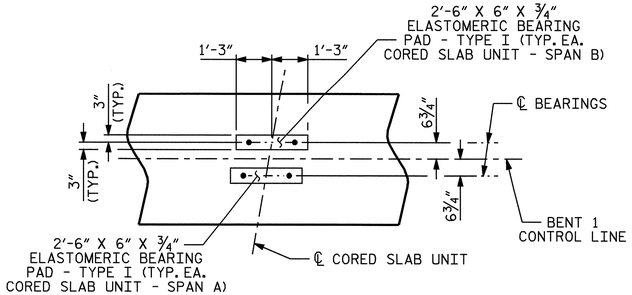

DETAIL A

DRAWN BY : T. A. HARRIS DATE : 12/27/03
CHECKED BY : K. P. SEDAI DATE : 2/6/04

28-FEB-2005 12:39
W:\squado\b3450\taharris\Microstation\STR. 2\b3450_sd_b1_02.dgn
TAHarris

NORTH CAROLINA PROFESSIONAL SEAL 14855 ENGINEER DOUGLAS R. CALHOUN
3-1-05

PROJECT NO. B-3450
DURHAM COUNTY
STATION: 22+37.00 -L-

SHEET 1 OF 2

STATE OF NORTH CAROLINA
DEPARTMENT OF TRANSPORTATION
RALEIGH

SUBSTRUCTURE BENT 1

REVISIONS						SHEET NO.
NO.	BY:	DATE:	NO.	BY:	DATE:	S-44
1			3			TOTAL SHEETS
2			4			53

STR #2