STATE PROJECT NO.	SHEET NO.	TOTAL SHEETS
8.2752101 (B-3926)	6	25
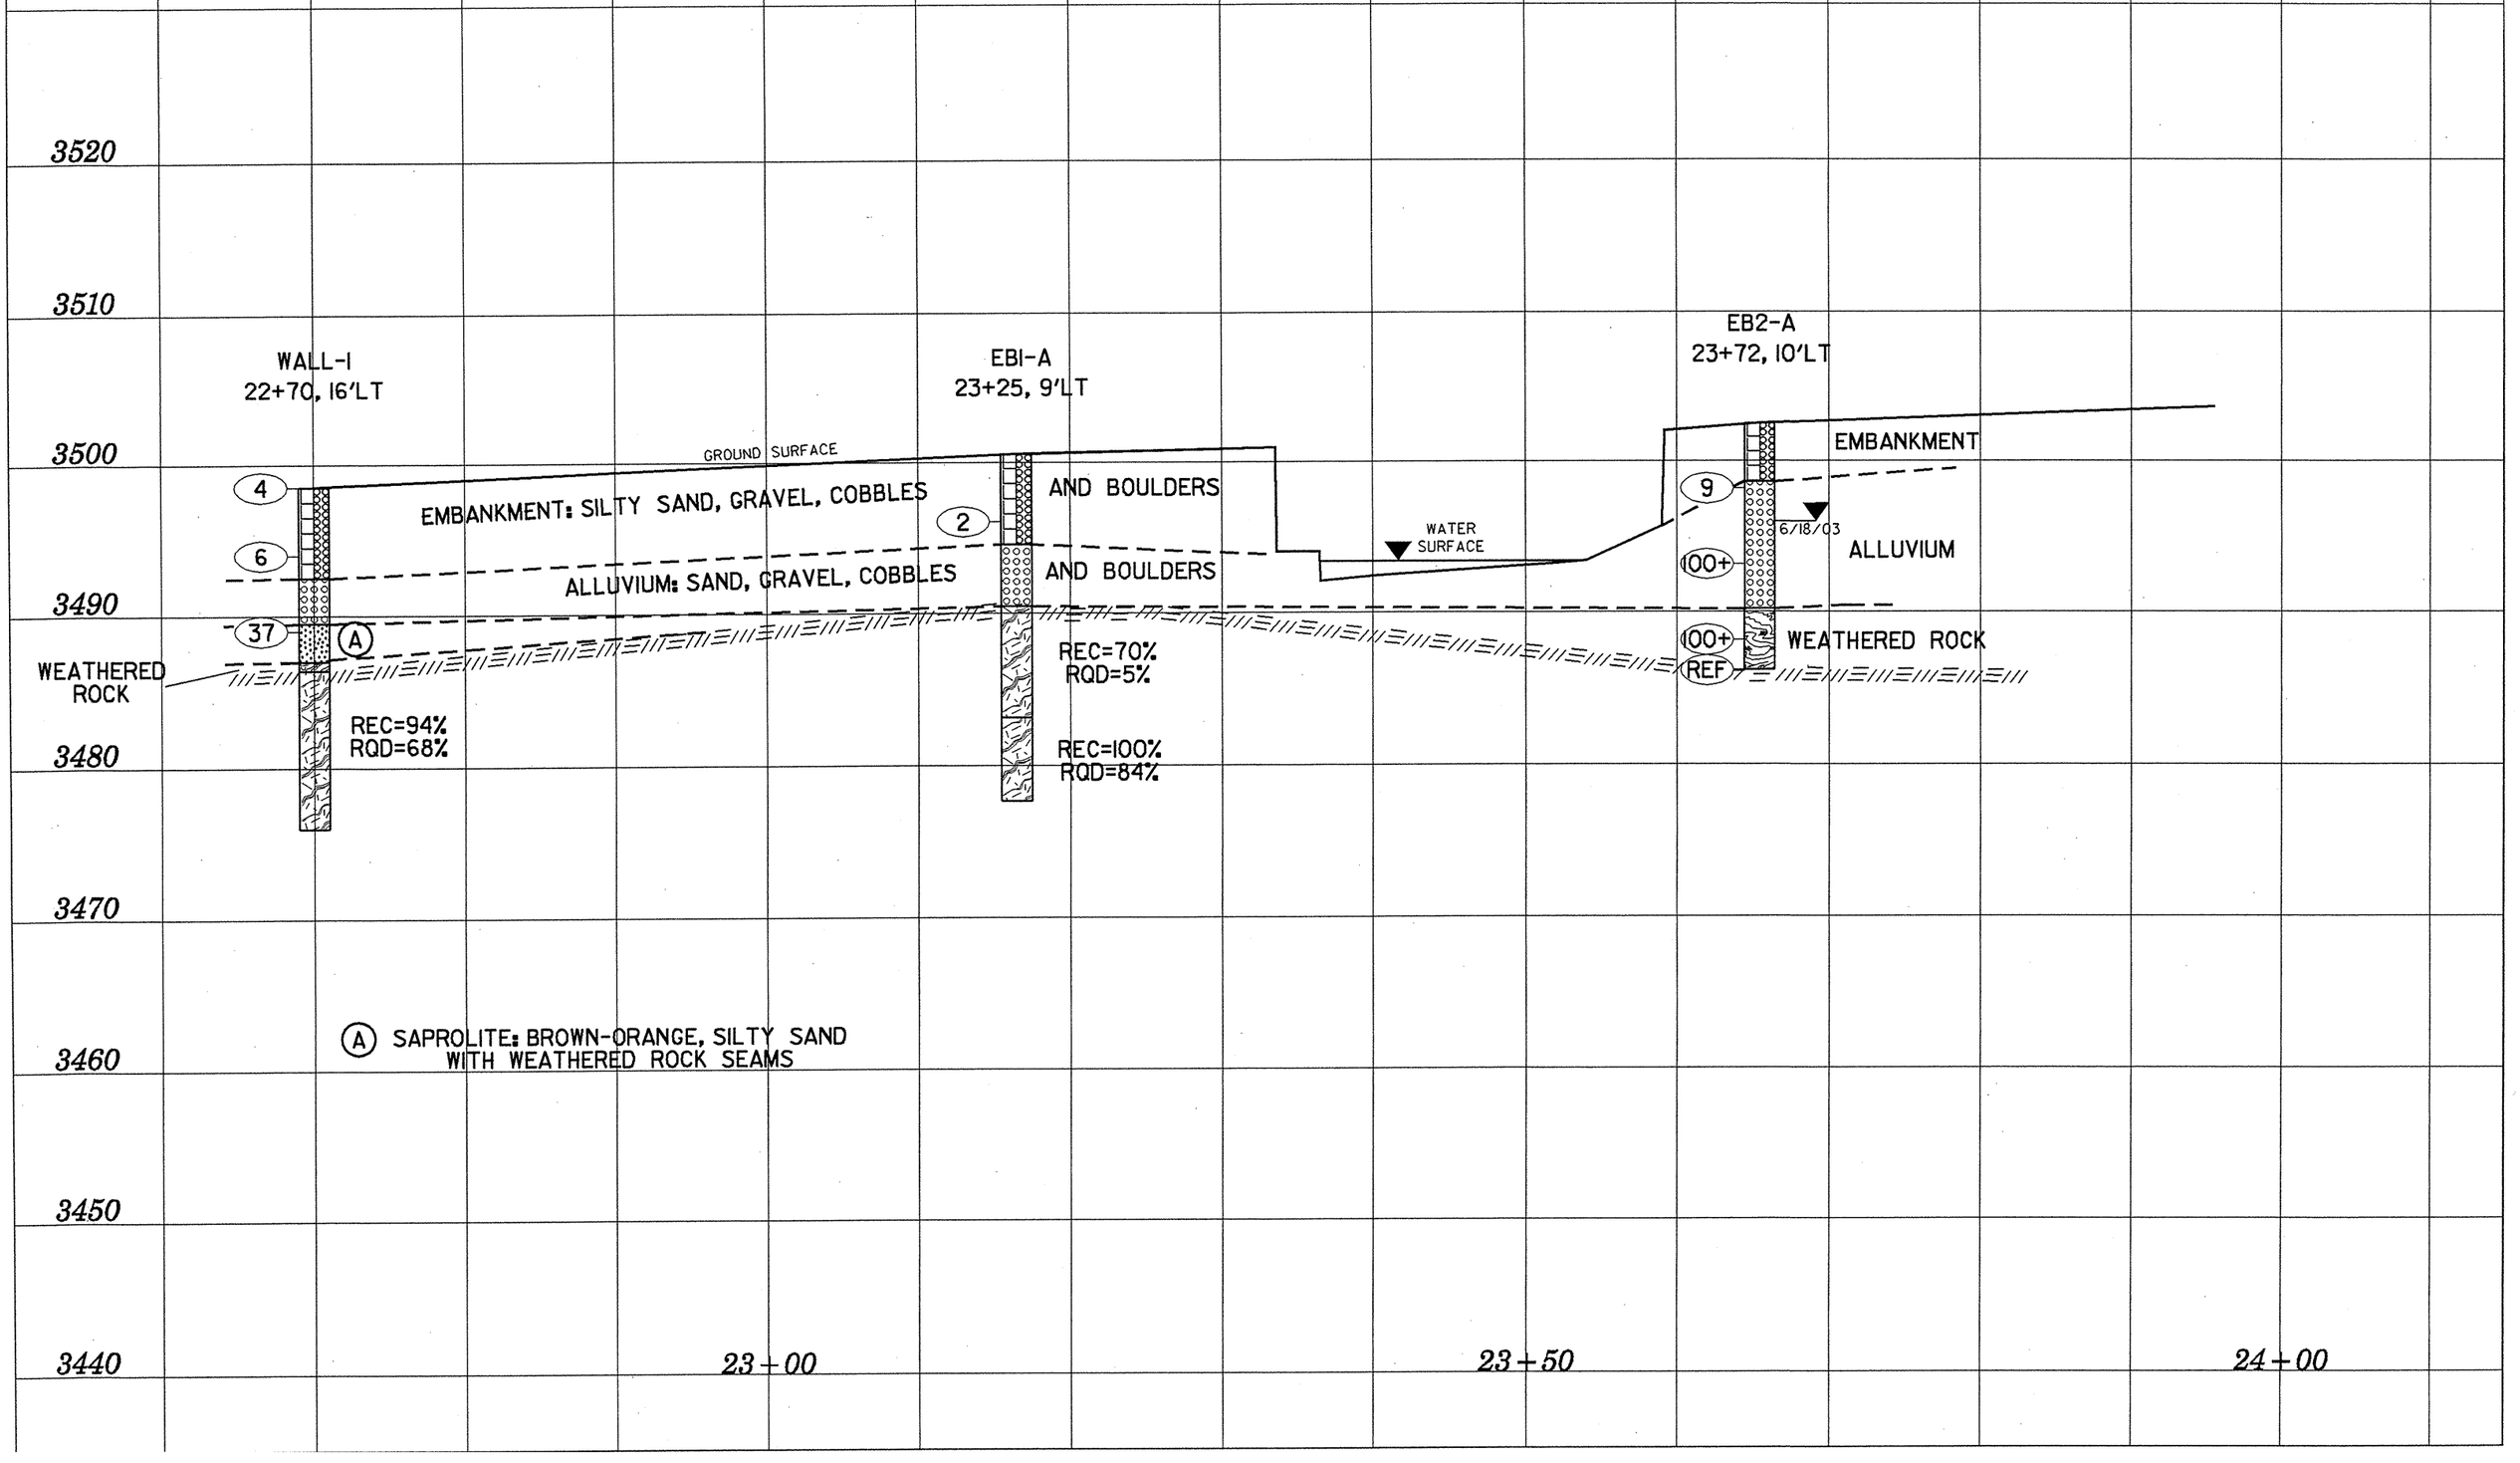
PROFILE OF BR. 35 THROUGH LEFT SIDE BORINGS